356-811

356 m811

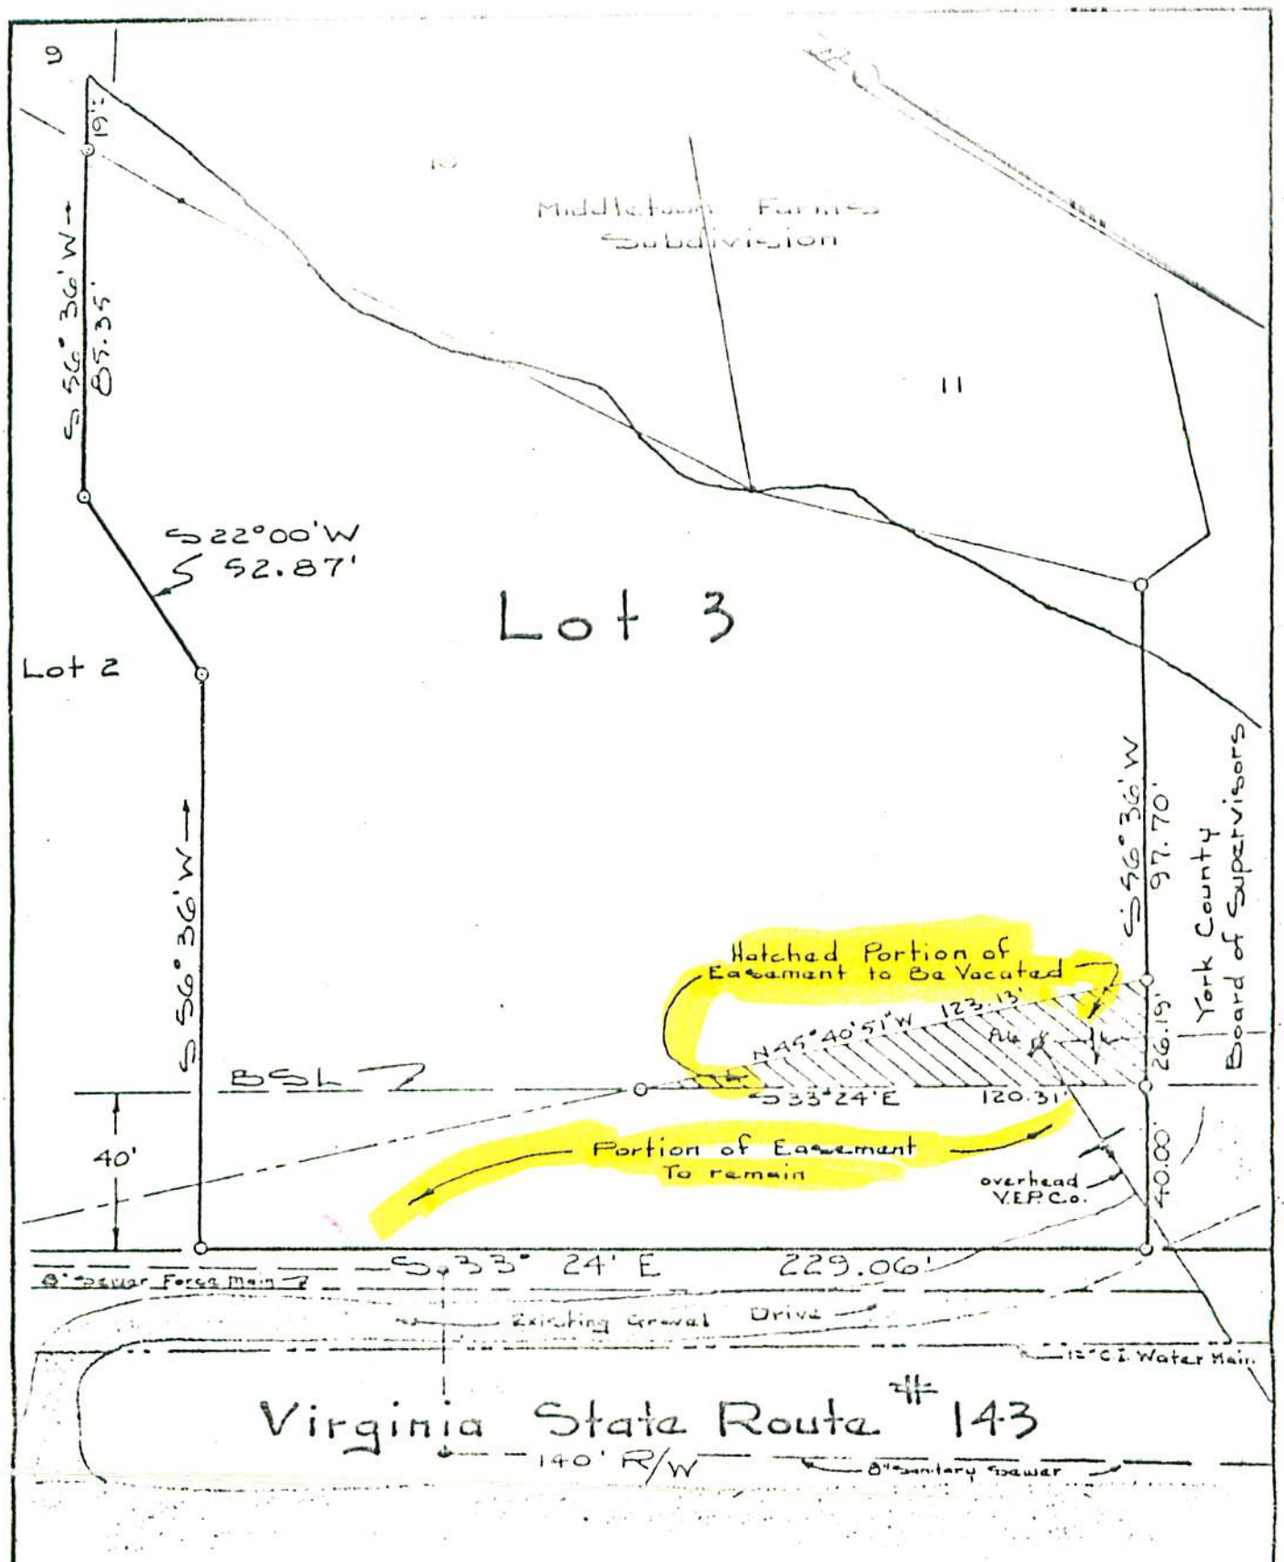

Note: Area to be Vacated = 1575.5 ± sq. ft.
utility locations are approximate only.

COMMONWEALTH OF VIRGINIA
ROGER B. SPEARMAN
CERTIFICATE No. 1264
CERTIFIED LAND SURVEYOR

References:
PB 9, P. 337

IPF = Iron Pipe Fd.
IPS = Iron Pipe Set
BSL = Building Setback Line

Date: [illegible]
Scale: 1" = 50'
J.O. [illegible]

Plat to Accompany Partial Vacation of an Access Easement Granted to the York County Board of Supervisors
Property Stands in the Name of
York Wayside Land Trust
Located
Bruton District, York County, Virginia

Spearman & Associates, Inc., Land Surveying
706 Richmond Road Williamsburg, Virginia
804 — 229-3069

10 (4) 3