RESUBDIVISION OF
PARCELS E-1 AND E-2

BEING THE PROPERTY OF
SHADY BANKS LAND, L.L.C.
A VIRGINIA LIMITED LIABILITY COMPANY

BETHEL MAGISTERIAL DISTRICT
COUNTY OF YORK, VIRGINIA

DATE: 02/06/08	SHEET 2 OF 2	SCALE: 1"=30'
PROJECT NO: 31665.01	DRAWN BY: DWP	

VHB *Vanasse Hangen Brustlin, Inc.*
Transportation Land Development Environmental Services
5544 Greenwich Road, Suite 302
Virginia Beach, Virginia 23462-6563
(757) 490-0132 • FAX (757) 490-0136

REVISED: 07/11/08

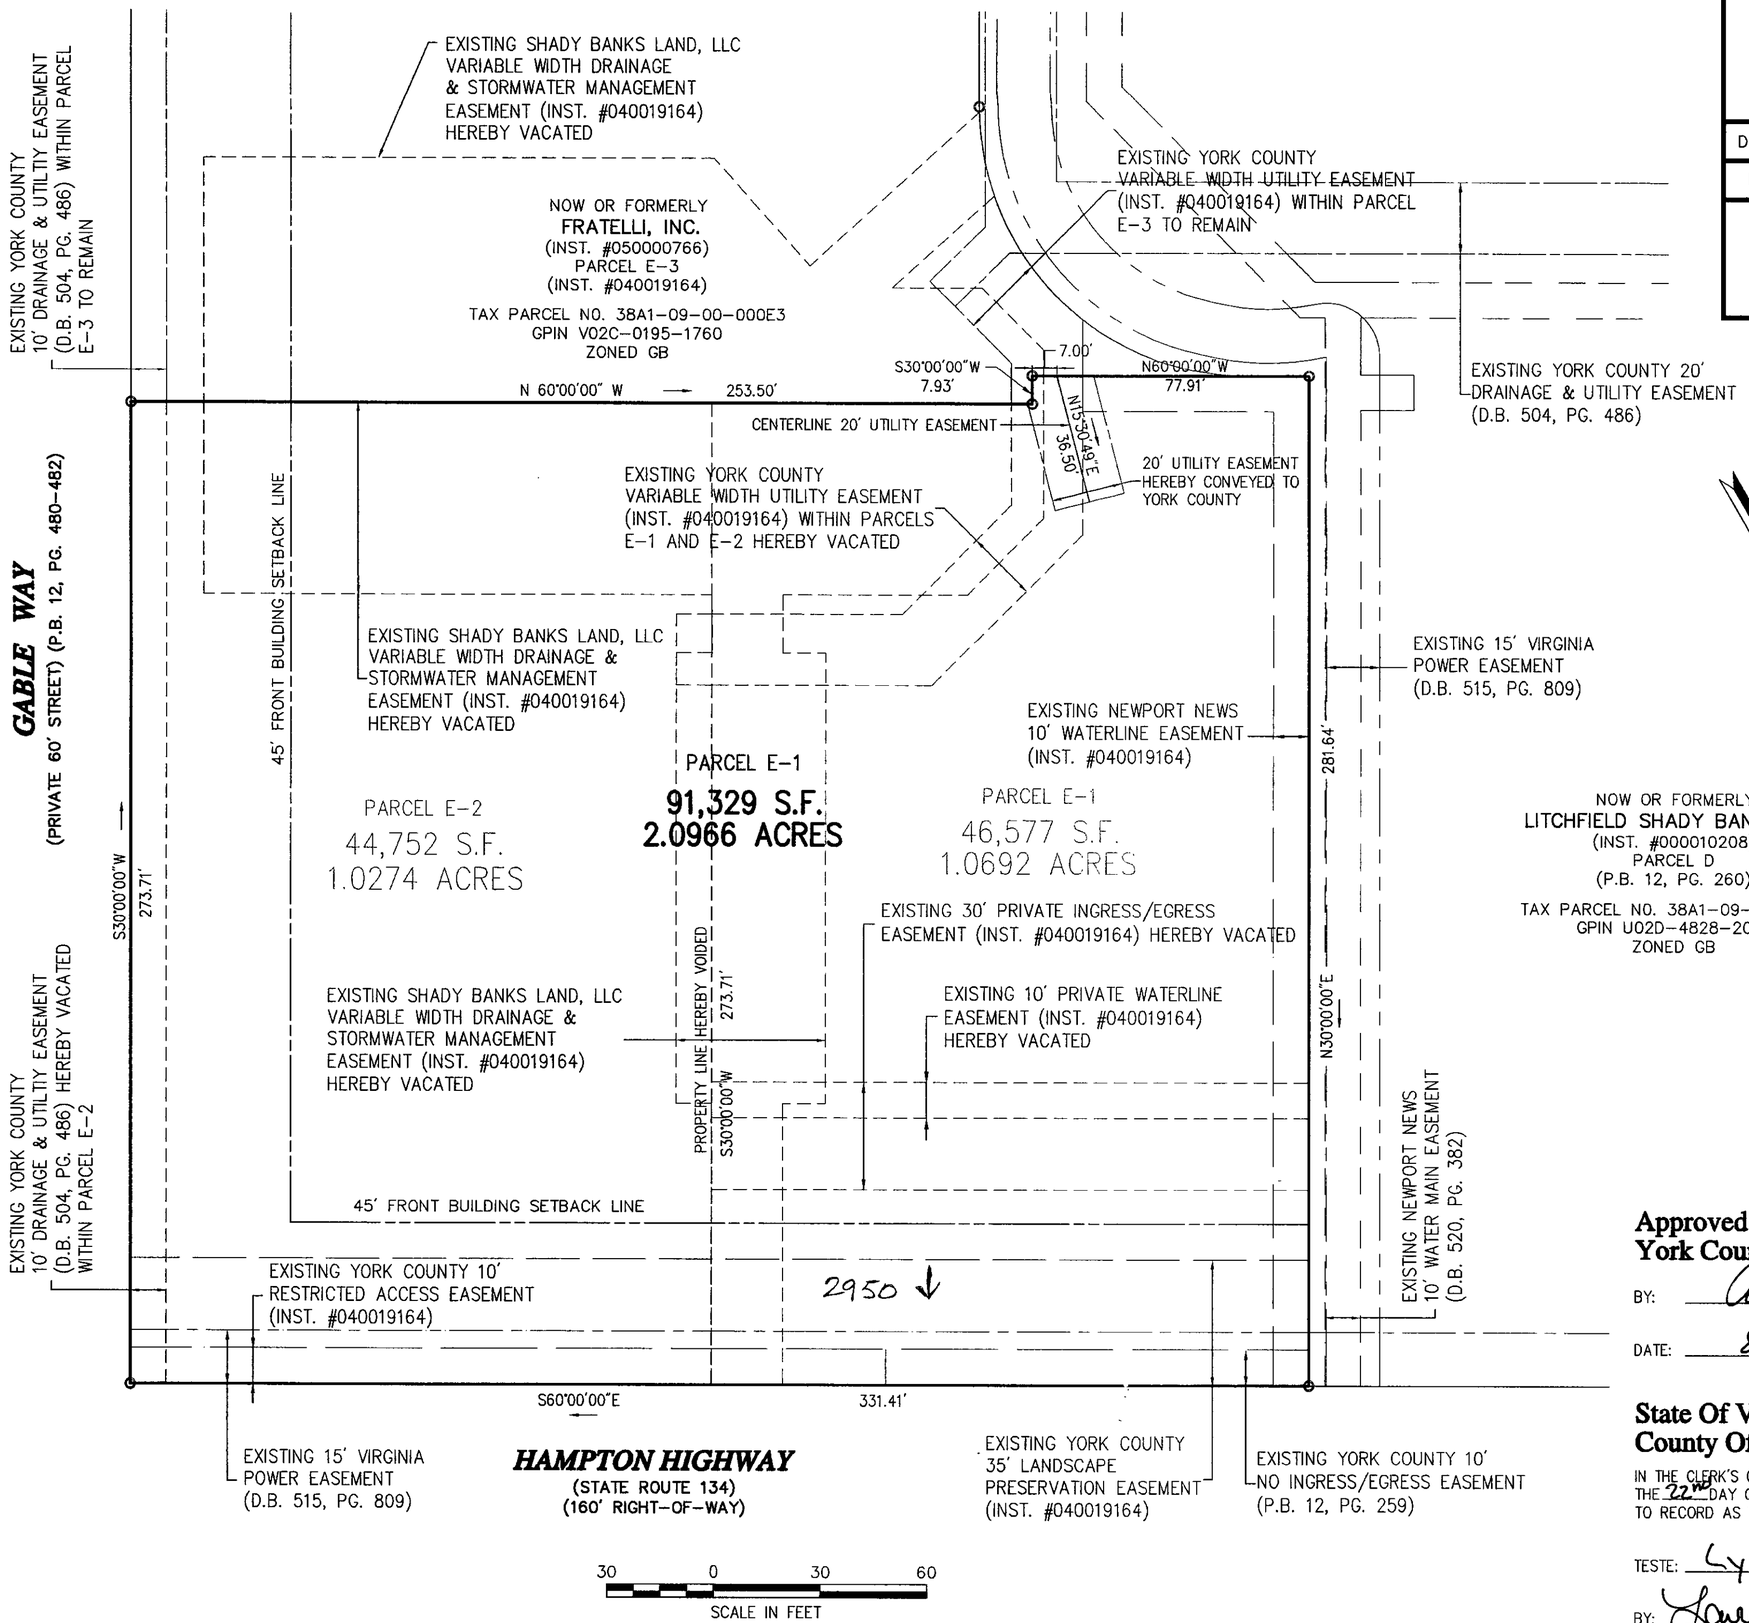

Legend

D.B.	DEED BOOK
P.B.	PLAT BOOK
PG.	PAGE
S.F.	SQUARE FEET
o	IRON PIN FOUND

COMMONWEALTH OF VIRGINIA
7/11/08
DAVID W. ANDREA
NO. 2215
LAND SURVEYOR

Approved:
York County Board Of Supervisors

BY: Al Maddalena
PLAT APPROVING AGENT

DATE: 8/19/08

State Of Virginia
County Of York

IN THE CLERK'S OFFICE OF THE CIRCUIT COURT FOR THE COUNTY OF YORK-POQUOSON, THE 22nd DAY OF August, 2008. THIS MAP WAS PRESENTED AND ADMITTED TO RECORD AS THE LAW DIRECTS AS INSTRUMENT NUMBER 080019794 9:50AM

TESTE: Lynn S. Mendiburo
CLERK

BY: Karen Smith D.C.

2008 AUG 22 AM 9:50