000000315

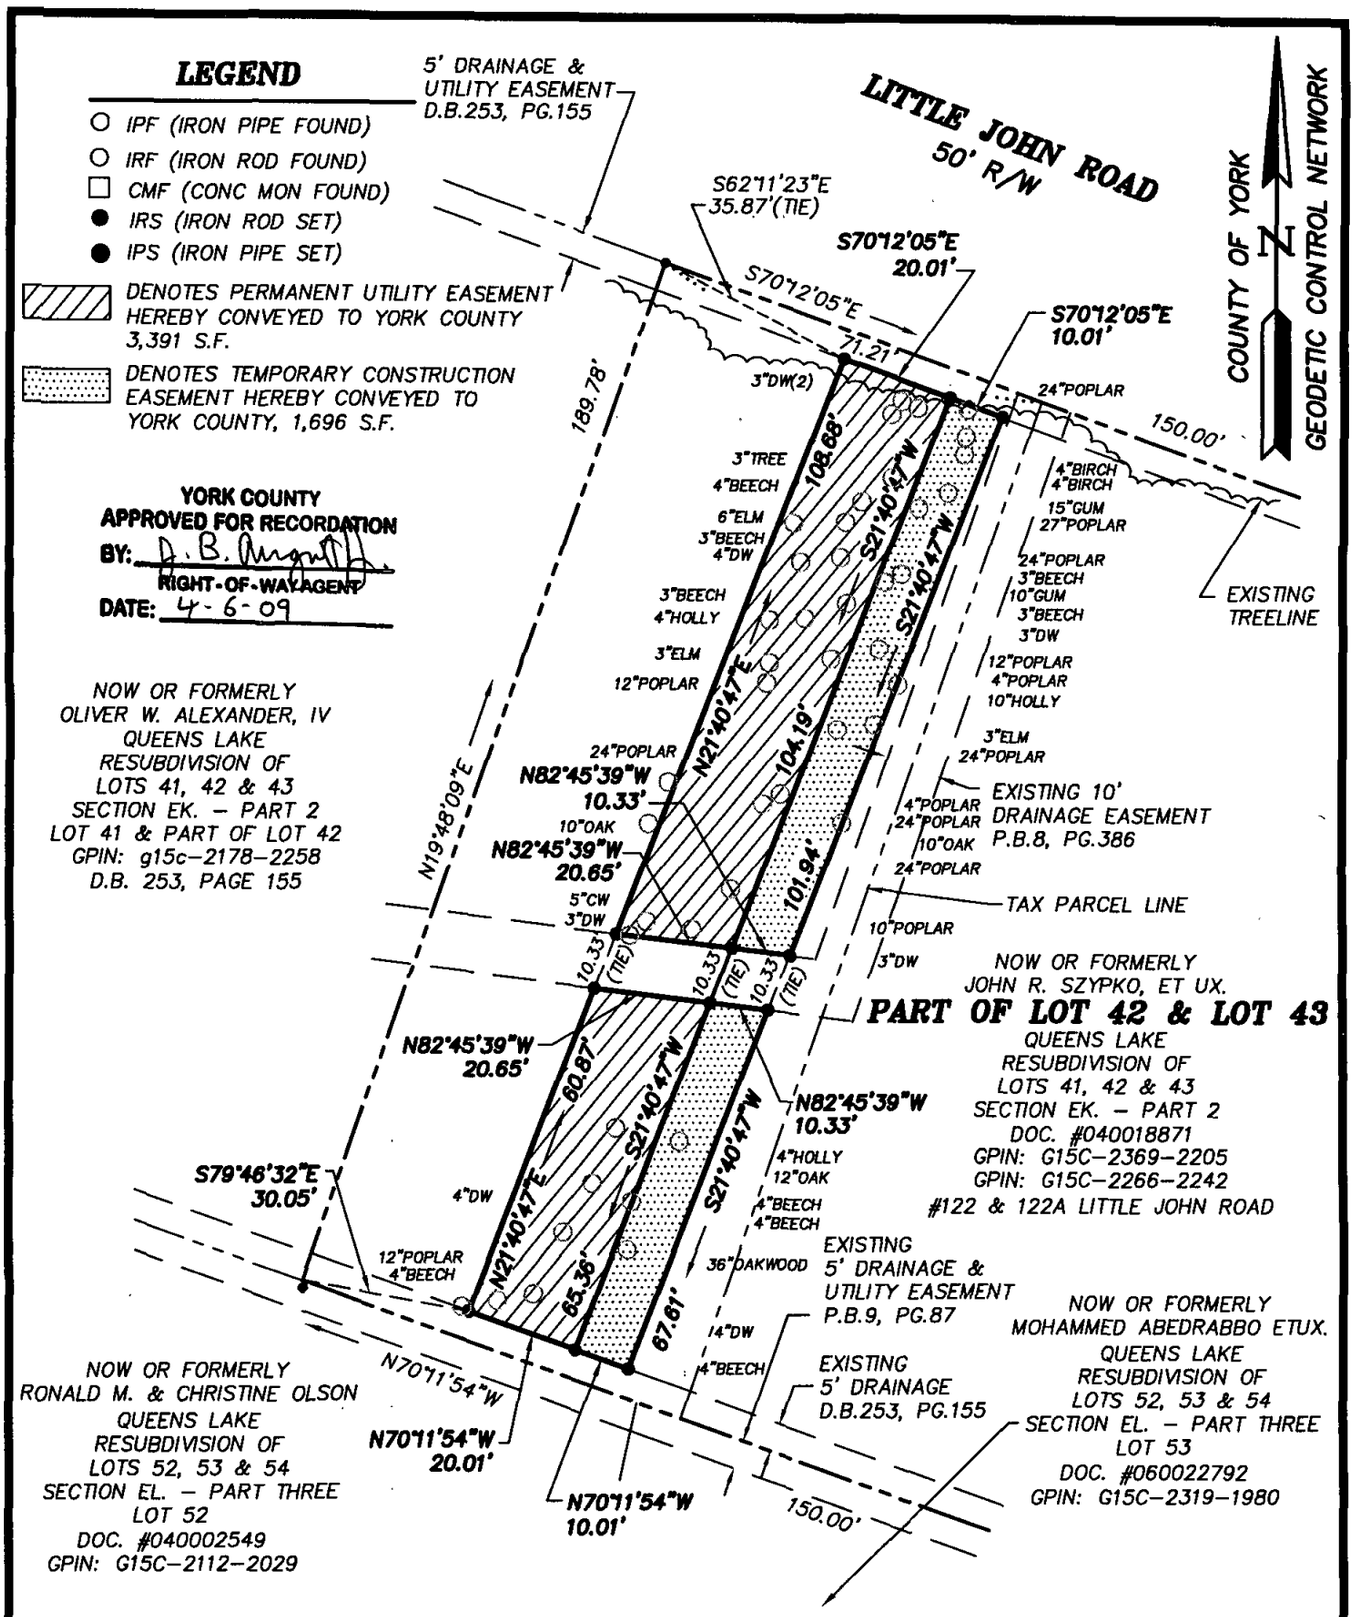

NOTES:

1. HORIZONTAL COORDINATE INFORMATION IS BASED ON THE VIRGINIA STATE PLANE COORDINATE SYSTEM SOUTH ZONE (NAD 83), UNITS ARE U.S. SURVEY FEET, CONTROL INFORMATION PROVIDED BY URS, CORPORATION.

2. THIS PLAT IS FOR EASEMENT PURPOSES ONLY AND DOES NOT CONSTITUTE A PHYSICAL OR BOUNDARY SURVEY.

COMMONWEALTH OF VIRGINIA
1/9/09
PAUL W. MICHAEL, JR.
Lic. No. 002438
LAND SURVEYOR

References:
D.B.253, PG.155

Notes:
REV. 3/5/09
REV. 3/18/09

PLAT OF EASEMENT
FROM: JOHN R. SZYPKO, ETUX

TO: COUNTY OF YORK
PROJECT: QUEENS LAKE SEWER PROJECT

Date: 1/9/09	Scale: 1'=30'	Job No.: 07-059

MICHAEL SURVEYING & MAPPING, P.C.
735 THIMBLE SHOALS BOULEVARD, SUITE 130
NEWPORT NEWS, VIRGINIA 23606
TEL 757.873.1762 FAX 757.873.1772