LR130005887

000000025

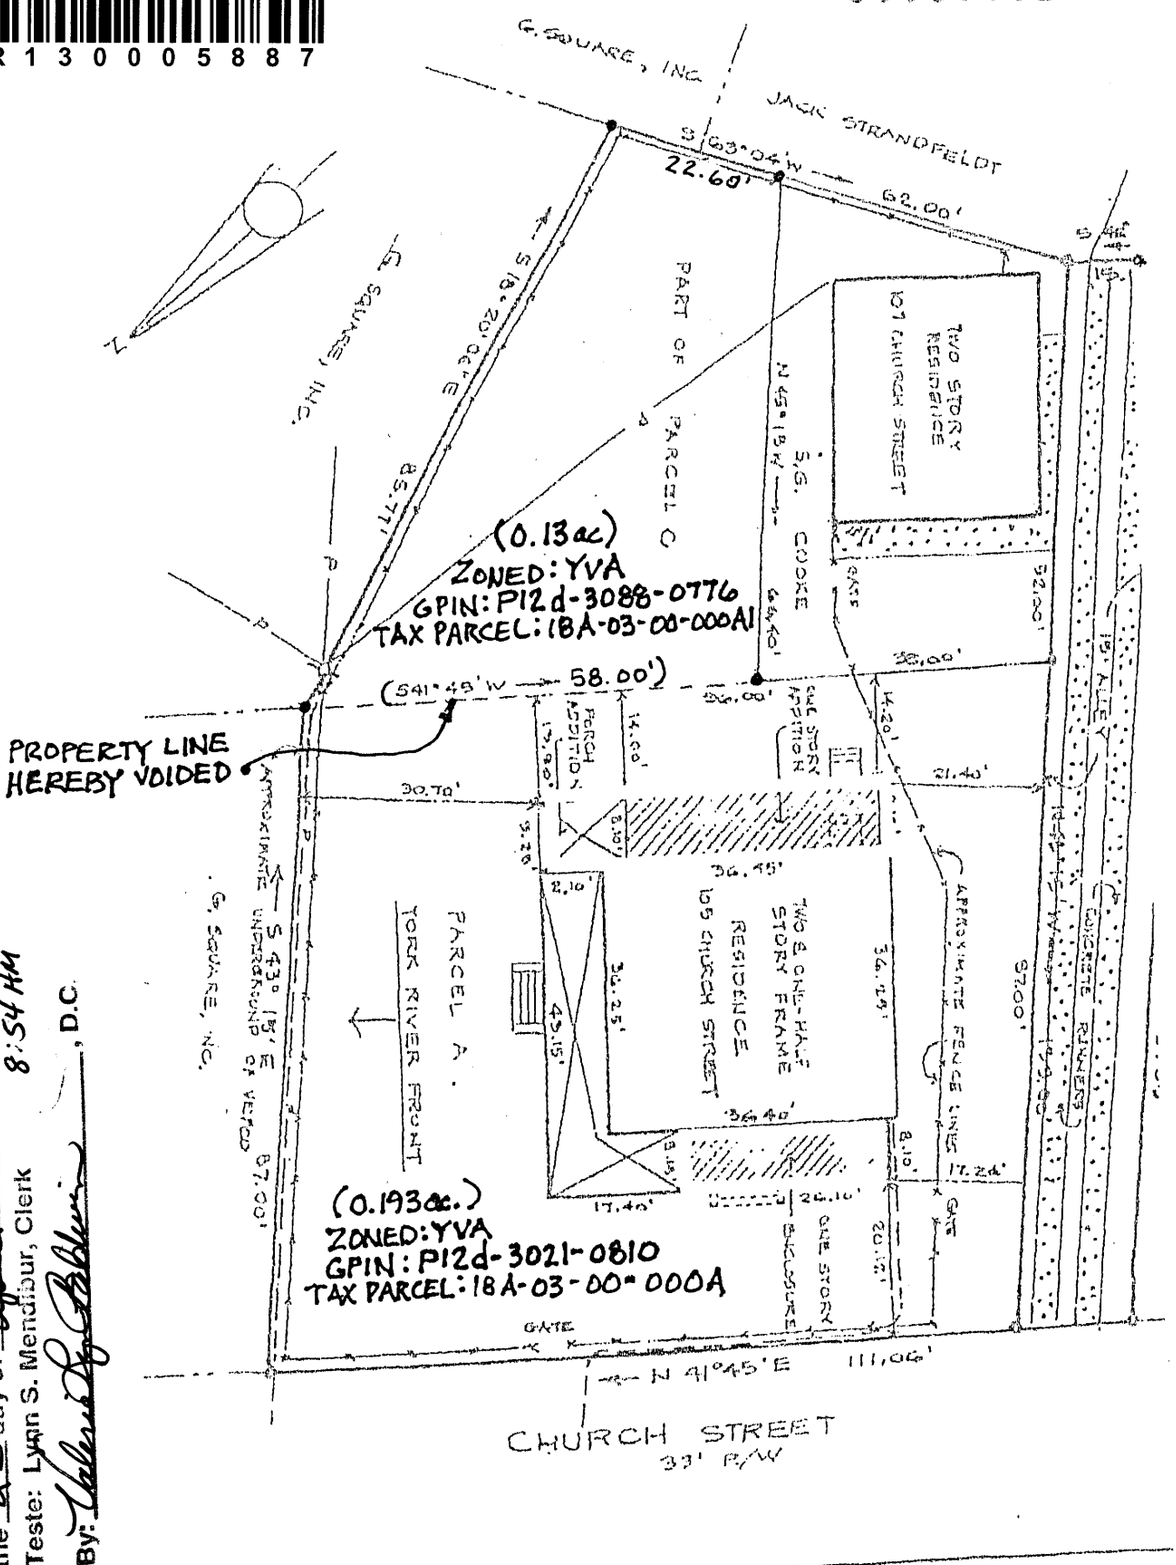

Filed in the Clerk's Office, Circuit Court, York Co. – Poquoson, VA
the 2nd day of April, 2013 8:54 AM
Teste: Lynn S. Mendibur, Clerk
By: [signature], D.C.

2013 APR -2 AM 8:54

OWNERSHIP CONSENT

THE VACATION OF THE PROPERTY LINE AS SHOWN HEREON IS WITH THE FREE CONSENT OF THE UNDERSIGNED OWNER:

Beverly C Krams 29 Mar 13
BEVERLY C. KRAMS DATE

STATE OF VIRGINIA
COUNTY OF YORK TO WIT:

Commonwealth of Virginia
Vicki Steele Gaydos
Notary Public
Registration No. 7190644

I, Vicki Steele Gaydos, A NOTARY PUBLIC IN AND FOR THE JURISDICTION AFORESAID, DO HEREBY CERTIFY THAT THE PERSON WHOSE NAME IS SIGNED TO THE FOREGOING WRITING HAS ACKNOWLEDGED THE SAME BEFORE ME IN MY JURISDICTION AFORESAID.

GIVEN UNDER MY HAND THIS 29th DAY OF March 2013.

MY COMMISSION EXPIRES 8-31-2016

Vicki Steele Gaydos 7190644
NOTARY PUBLIC REGISTRATION NO.

YORK COUNTY
APPROVED FOR RECORDATION
BY: Al Maddalena
CHIEF OF DEVELOPMENT & COMPLIANCE
DATE: 3/29/13

PROPERTY LINE VACATION PLAT

TWO PARCELS BELONGING TO:

BEVERLY C. KRAMS

YORK COUNTY, VIRGINIA

DATE: MARCH 28, 2013 SCALE: NONE