000000549

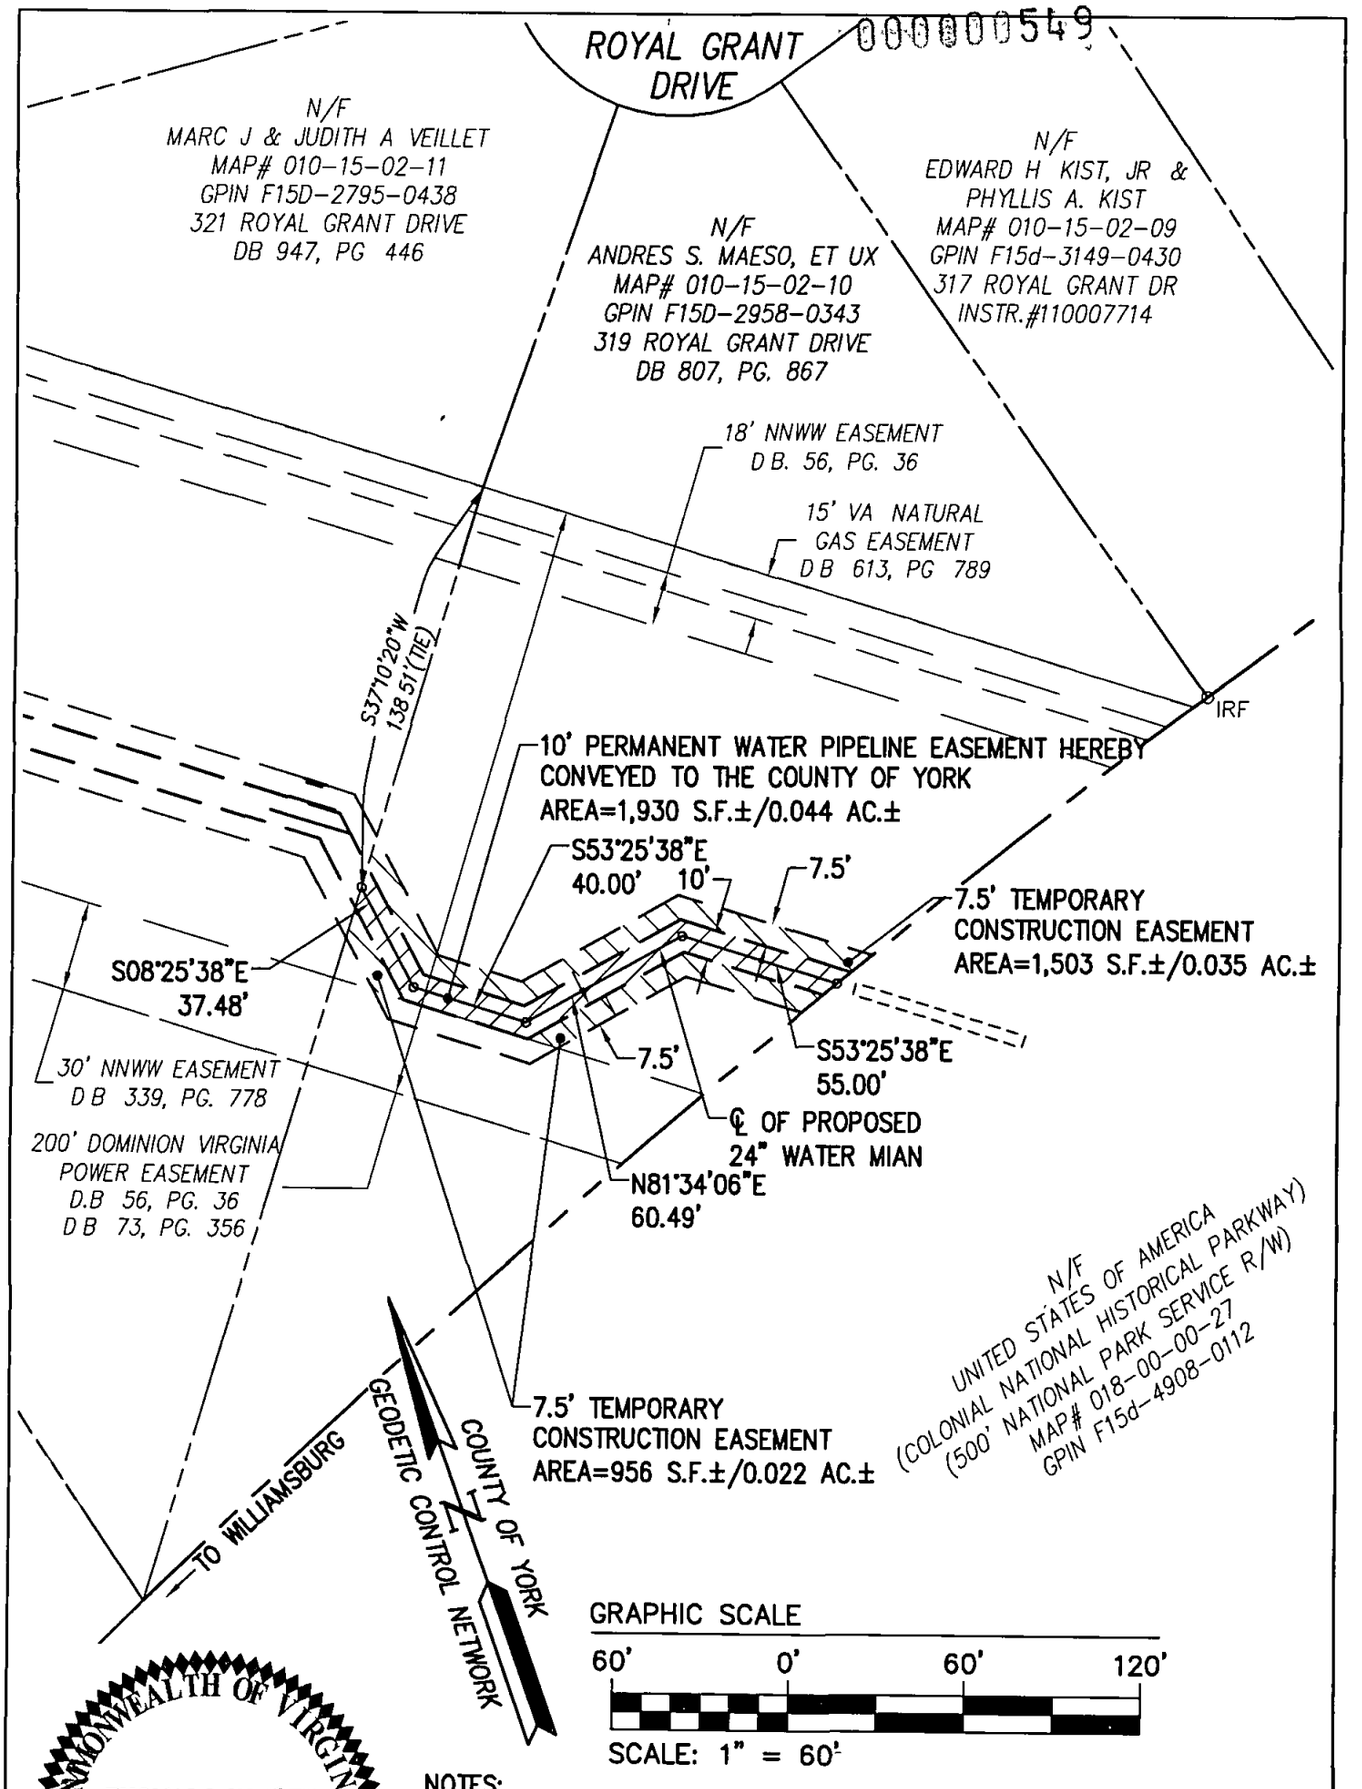

GRAPHIC SCALE

60' 0' 60' 120'

SCALE: 1" = 60'

COMMONWEALTH OF VIRGINIA
THOMAS C. SUBLETT
Lic. No. 1886
10/5/2012
LAND SURVEYOR

NOTES:

1. THIS PLAT IS FOR EASEMENT PURPOSES ONLY AND WAS PREPARED WITHOUT THE BENEFIT OF A CURRENT TITLE REPORT.
2. 10' PERMANENT WATER PIPELINE EASEMENT TO BE CONVEYED TO THE COUNTY OF YORK IS BASED ON PROPOSED PIPELINE CONSTRUCTION PLANS. ALL CALLS ARE TO CENTERLINE OF PROPOSED PIPELINE.

WATERWORKS DRAWING NO. _____

PLAT SHOWING 10' PERMANENT
WATER PIPELINE EASEMENT AND
7 5' TEMPORARY CONSTRUCTION EASEMENTS
ACROSS THE PROPERTY OF

ANDRES S. MAESO, ETUX

TO BE CONVEYED TO

COUNTY OF YORK, VIRGINIA

COUNTY OF YORK VIRGINIA

Project Contacts	ABS/BMC	Scale	1"=60'
Project Number	W10213-P18	Date	10/5/2012

AES
CONSULTING ENGINEERS
5248 Olde Towne Road, Suite 1
Williamsburg, Virginia 23188
Phone (757) 253-0040
Fax (757) 220-8994
www aesva com
Hampton Roads | Central Virginia | Middle Peninsula