STERLING SPRINGS

NELSON DISTRICT, YORK COUNTY, VIRGINIA

APRIL 6, 2013

ADPA A.D. POTTS & ASSOCIATES, INC.
11524 JEFFERSON AVENUE
NEWPORT NEWS, VIRGINIA 23601
PHONE: (757) 595-4610

0' 50' 100'

SCALE: 1"=50'

SHEET 6 OF 6

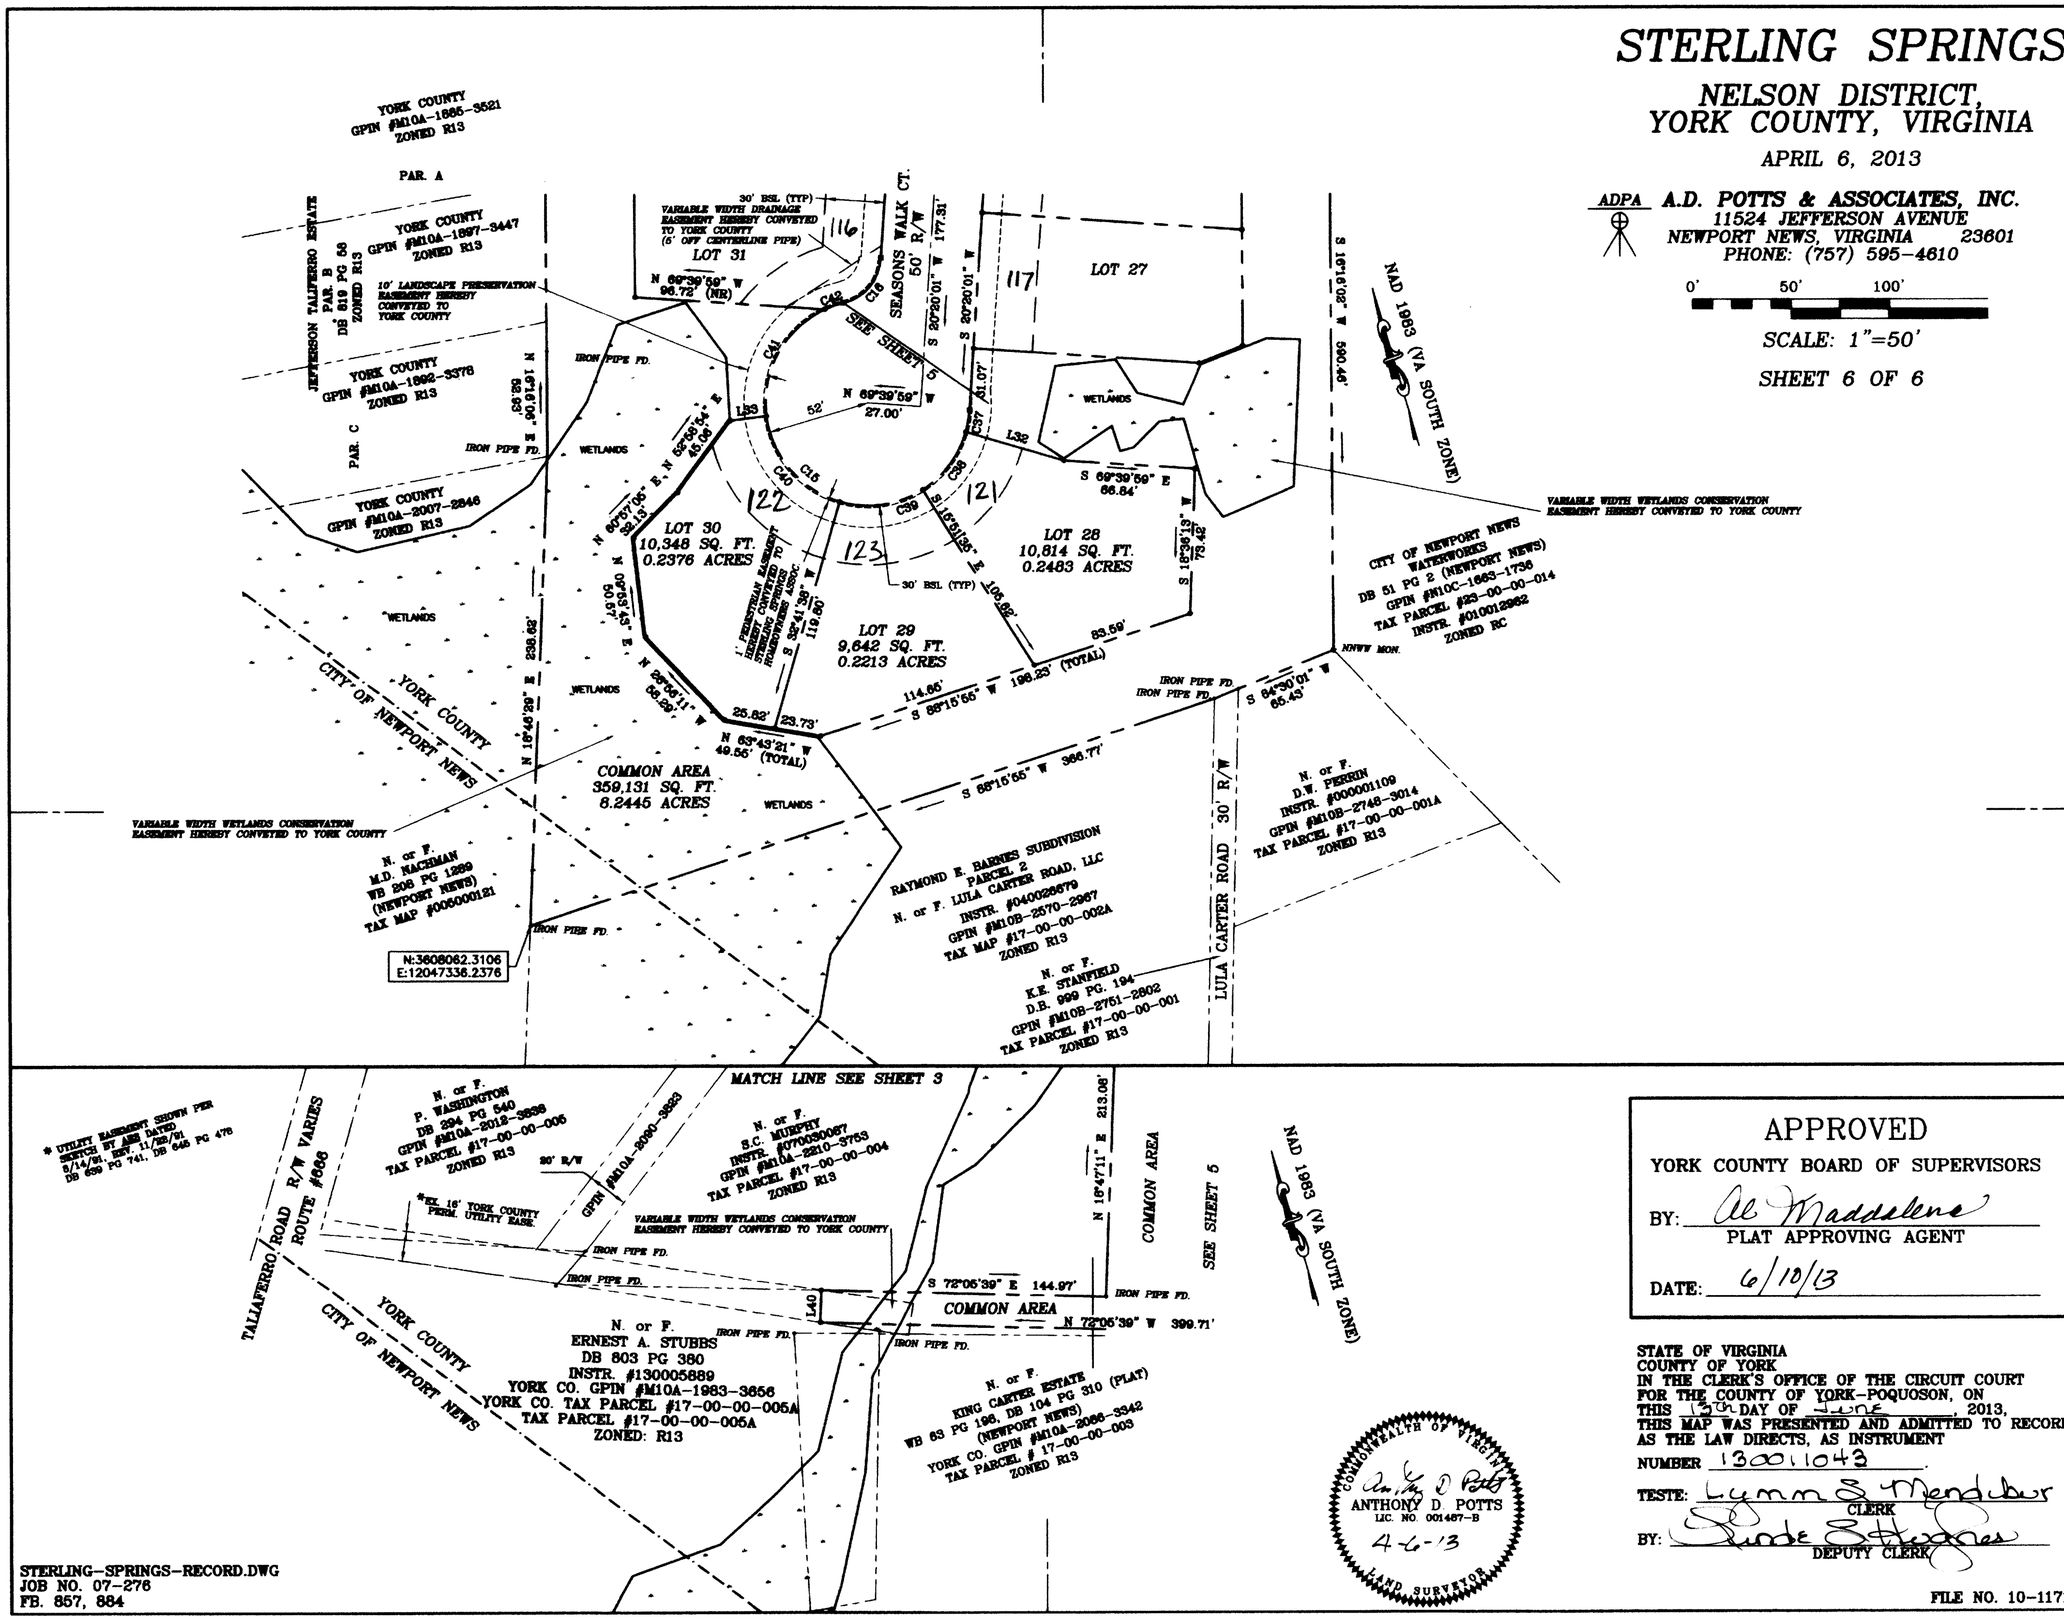

STERLING-SPRINGS-RECORD.DWG
JOB NO. 07-276
FB. 857, 884

APPROVED
YORK COUNTY BOARD OF SUPERVISORS
BY: Ali Maddalene
PLAT APPROVING AGENT
DATE: 6/10/13

STATE OF VIRGINIA
COUNTY OF YORK
IN THE CLERK'S OFFICE OF THE CIRCUIT COURT FOR THE COUNTY OF YORK-POQUOSON, ON THIS 13th DAY OF June, 2013, THIS MAP WAS PRESENTED AND ADMITTED TO RECORD AS THE LAW DIRECTS, AS INSTRUMENT NUMBER 130011043.
TESTE: Lynn S. Mendelsohn CLERK
BY: Linda S. Stevens DEPUTY CLERK

COMMONWEALTH OF VIRGINIA
ANTHONY D POTTS
LIC. NO. 001487-B
4-6-13
LAND SURVEYOR

FILE NO. 10-1171