Exhibit A

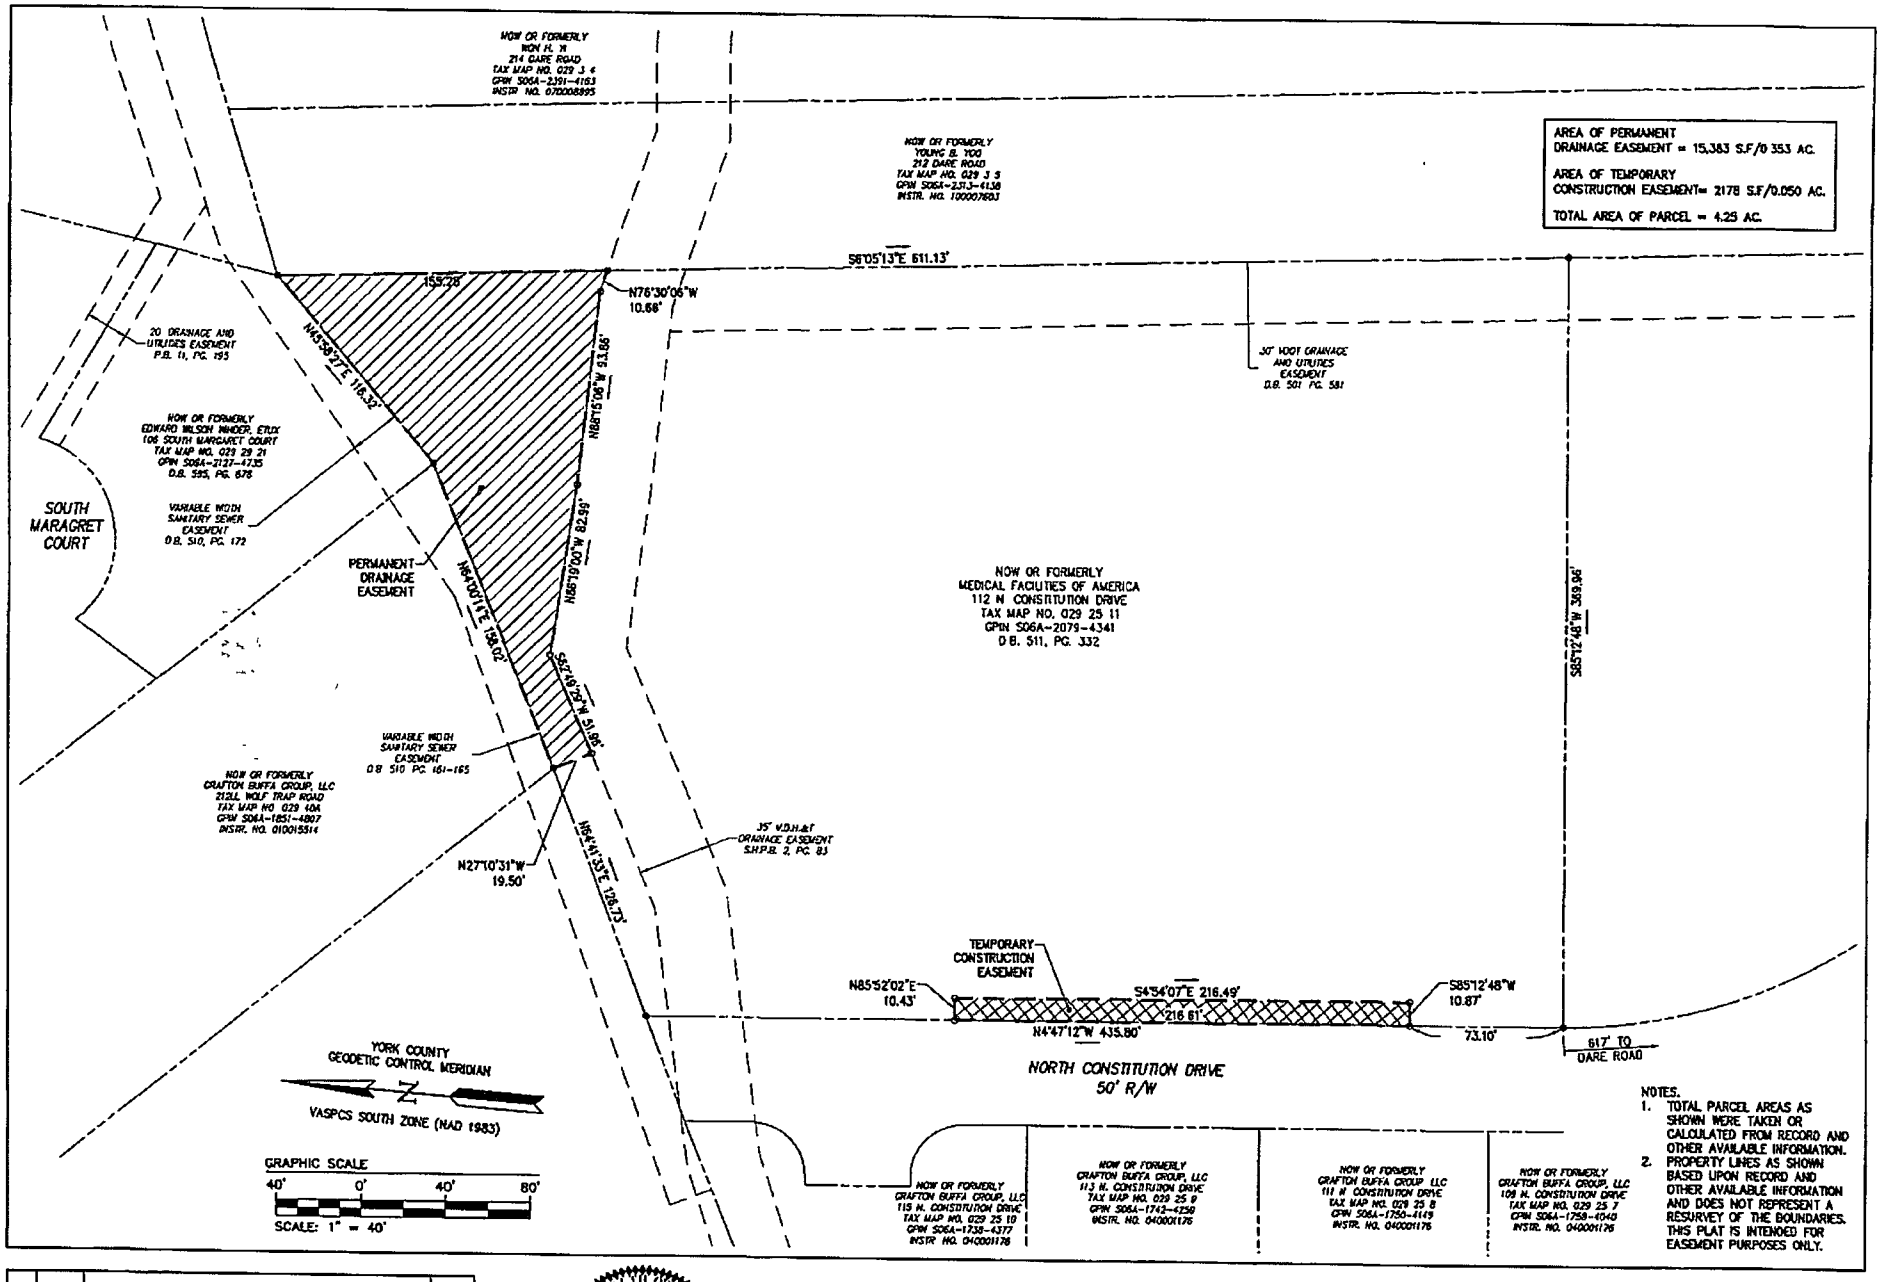

NOTES.
1. TOTAL PARCEL AREAS AS SHOWN WERE TAKEN OR CALCULATED FROM RECORD AND OTHER AVAILABLE INFORMATION.
2. PROPERTY LINES AS SHOWN BASED UPON RECORD AND OTHER AVAILABLE INFORMATION AND DOES NOT REPRESENT A RESURVEY OF THE BOUNDARIES. THIS PLAT IS INTENDED FOR EASEMENT PURPOSES ONLY.

Rev	Date	Description	Revised By
1	1/15/13	REMOVED TEMPORARY CONSTRUCTION EASEMENT PER COUNTY COMMENT	JRK

COMMONWEALTH OF VIRGINIA
THOMAS C. SUBLETT
Lic. No. 1886
3/01/13
LAND SURVEYOR

AES
CONSULTING ENGINEERS
5248 Olde Towne Road, Suite 1
Williamsburg, Virginia 23188
Phone: (757) 253-0040
Fax: (757) 220-8994
www.aesva.com
Hampton Roads | Central Virginia | Middle Peninsula

PLAT OF EASEMENT CONVEYANCE
FROM: MEDICAL FACILITIES OF AMERICA XLII, LP
TO: THE COUNTY OF YORK, VIRGINIA
PROJECT: DARE ELEMENTARY SCHOOL
Grafton District | County of York | Virginia

Project Contacts:	TCS
Project Number:	W10228-P06
Scale: 1"=40'	Date: 3/01/13
Sheet Number	1

000321

6