HASSELL & FOLKES, P.C.
ENGINEERS-SURVEYORS-PLANNERS
325 VOLVO PARKWAY
CHESAPEAKE, VIRGINIA 23320
PHONE: (757) 547-9531
FAX: (757) 547-9481
www.hfpc-online.com

SUBDIVISION OF BURGESSES QUARTERS

BRUTON DISTRICT — YORK COUNTY, VIRGINIA

SCALE:	DATE	SHEET
1"=30'	12/19/17	6 OF 8

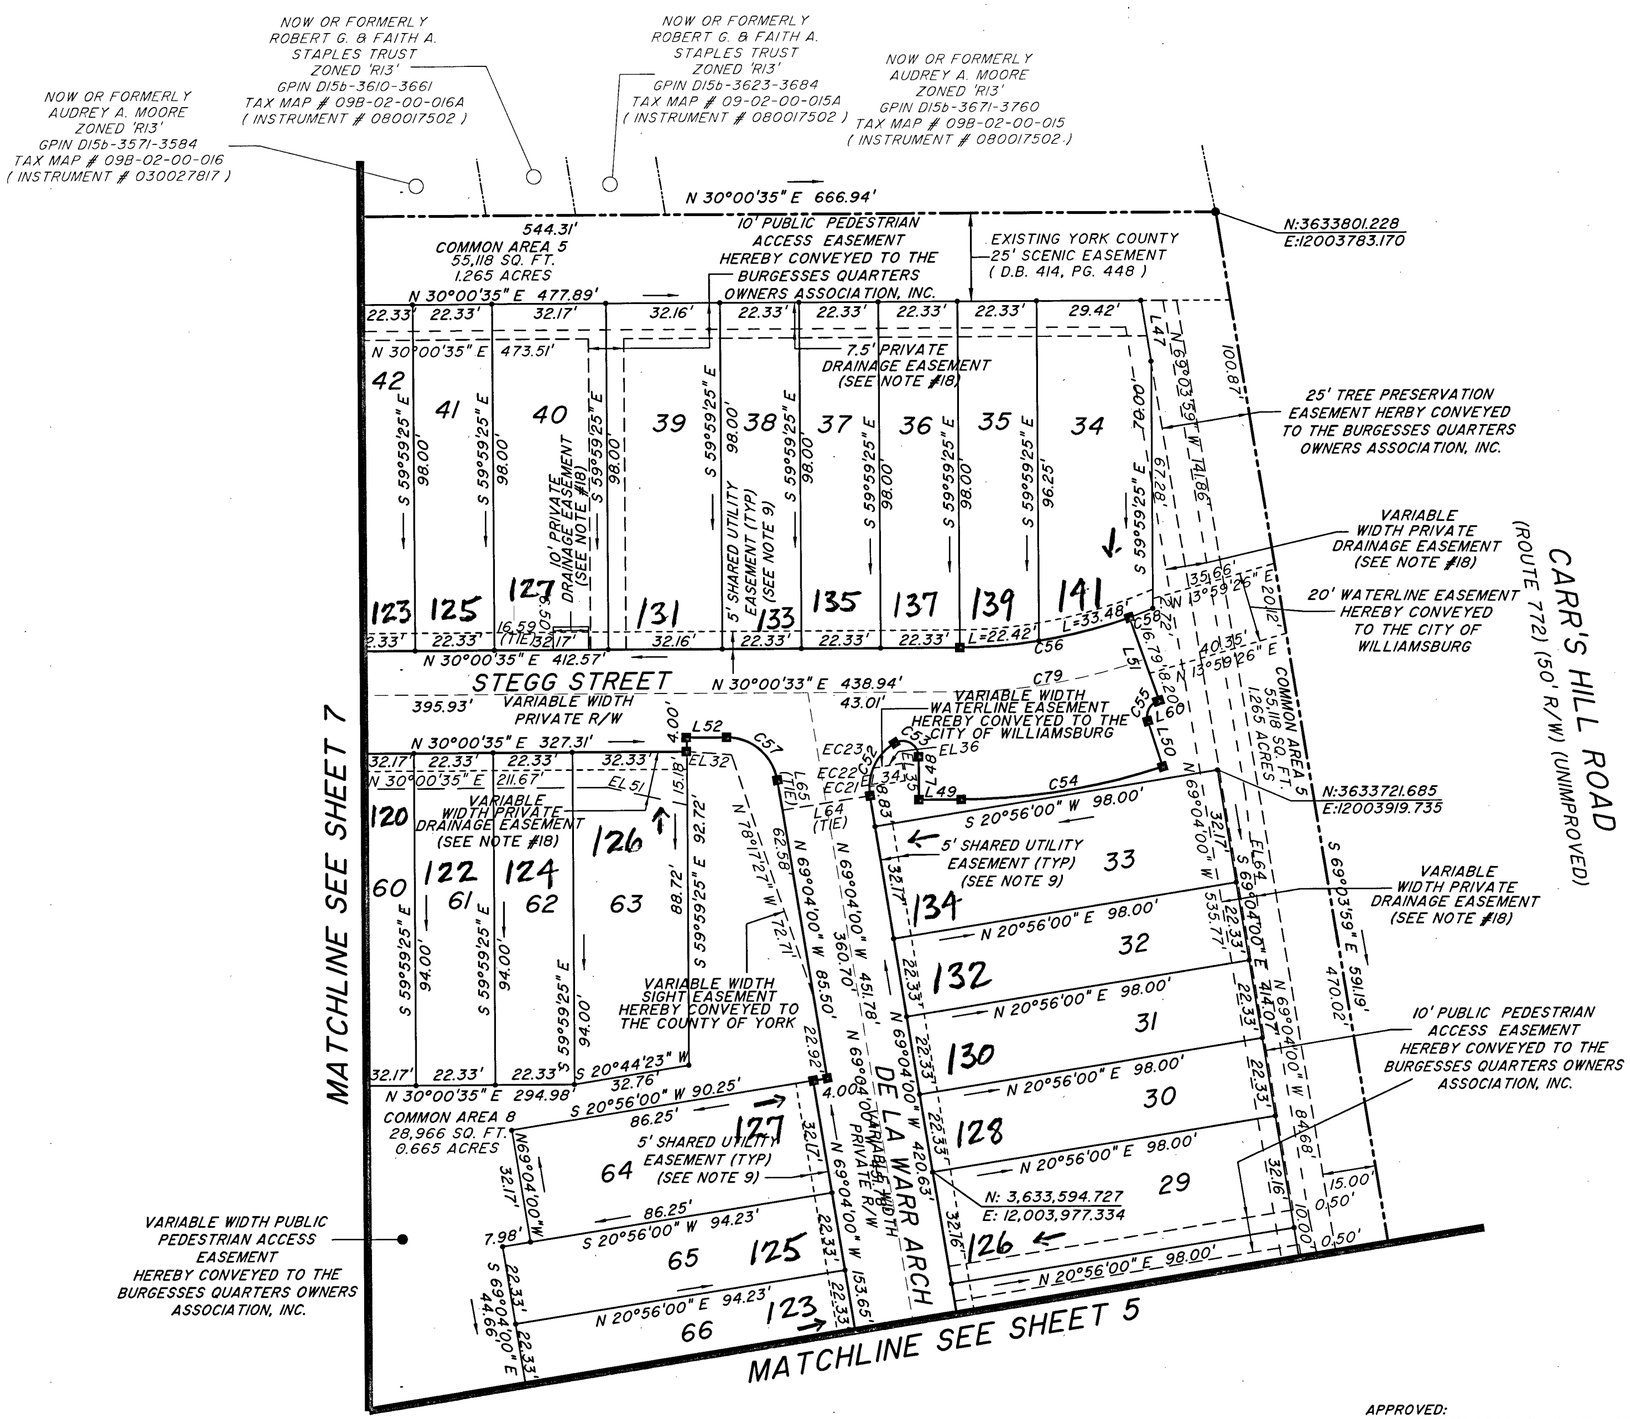

VA. COORDINATE SYSTEM OF 1983 SOUTH ZONE (1994 HARN ADJUSTMENT) DATUM

COMMONWEALTH OF VIRGINIA
TIMOTHY M. FALLON
Lic. No. 1659
11/1/18
LAND SURVEYOR

LEGEND
- DENOTES CONCRETE MONUMENT SET
- DENOTES IRON ROD SET
- DENOTES EASEMENT LINE
- DENOTES BOUNDARY LINE
- DENOTES LOT LINE

NOTE:
PRIVATE RIGHT OF WAY SHALL BE THE LIMITS OF CITY OF WILLIAMSBURG WATER MAIN EASEMENT AND YORK COUNTY SANITARY SEWER MAIN EASEMENT UNLESS OTHERWISE NOTED.

GRAPHIC SCALE
0' 30' 60' 90'
SCALE: 1"=30'

APPROVED:
YORK COUNTY BOARD OF SUPERVISORS
BY: Jann Kassel PLAT APPROVING AGENT
DATE: APRIL 9, 2018

STATE OF VIRGINIA
COUNTY OF YORK
IN THE CLERK'S OFFICE OF THE CIRCUIT COURT FOR THE COUNTY OF YORK-POQUOSON THE 9th DAY OF April 2018,
THIS MAP WAS PRESENTED AND ADMITTED TO RECORD AS THE LAW DIRECTS, AS INSTRUMENT NO. 4
180006296
TESTE: Kristen N. Nelson CLERK
BY: Cindy W Phillips D.C.

SEE SHEET 8 OF 8 FOR CURVE AND LINE TABLES