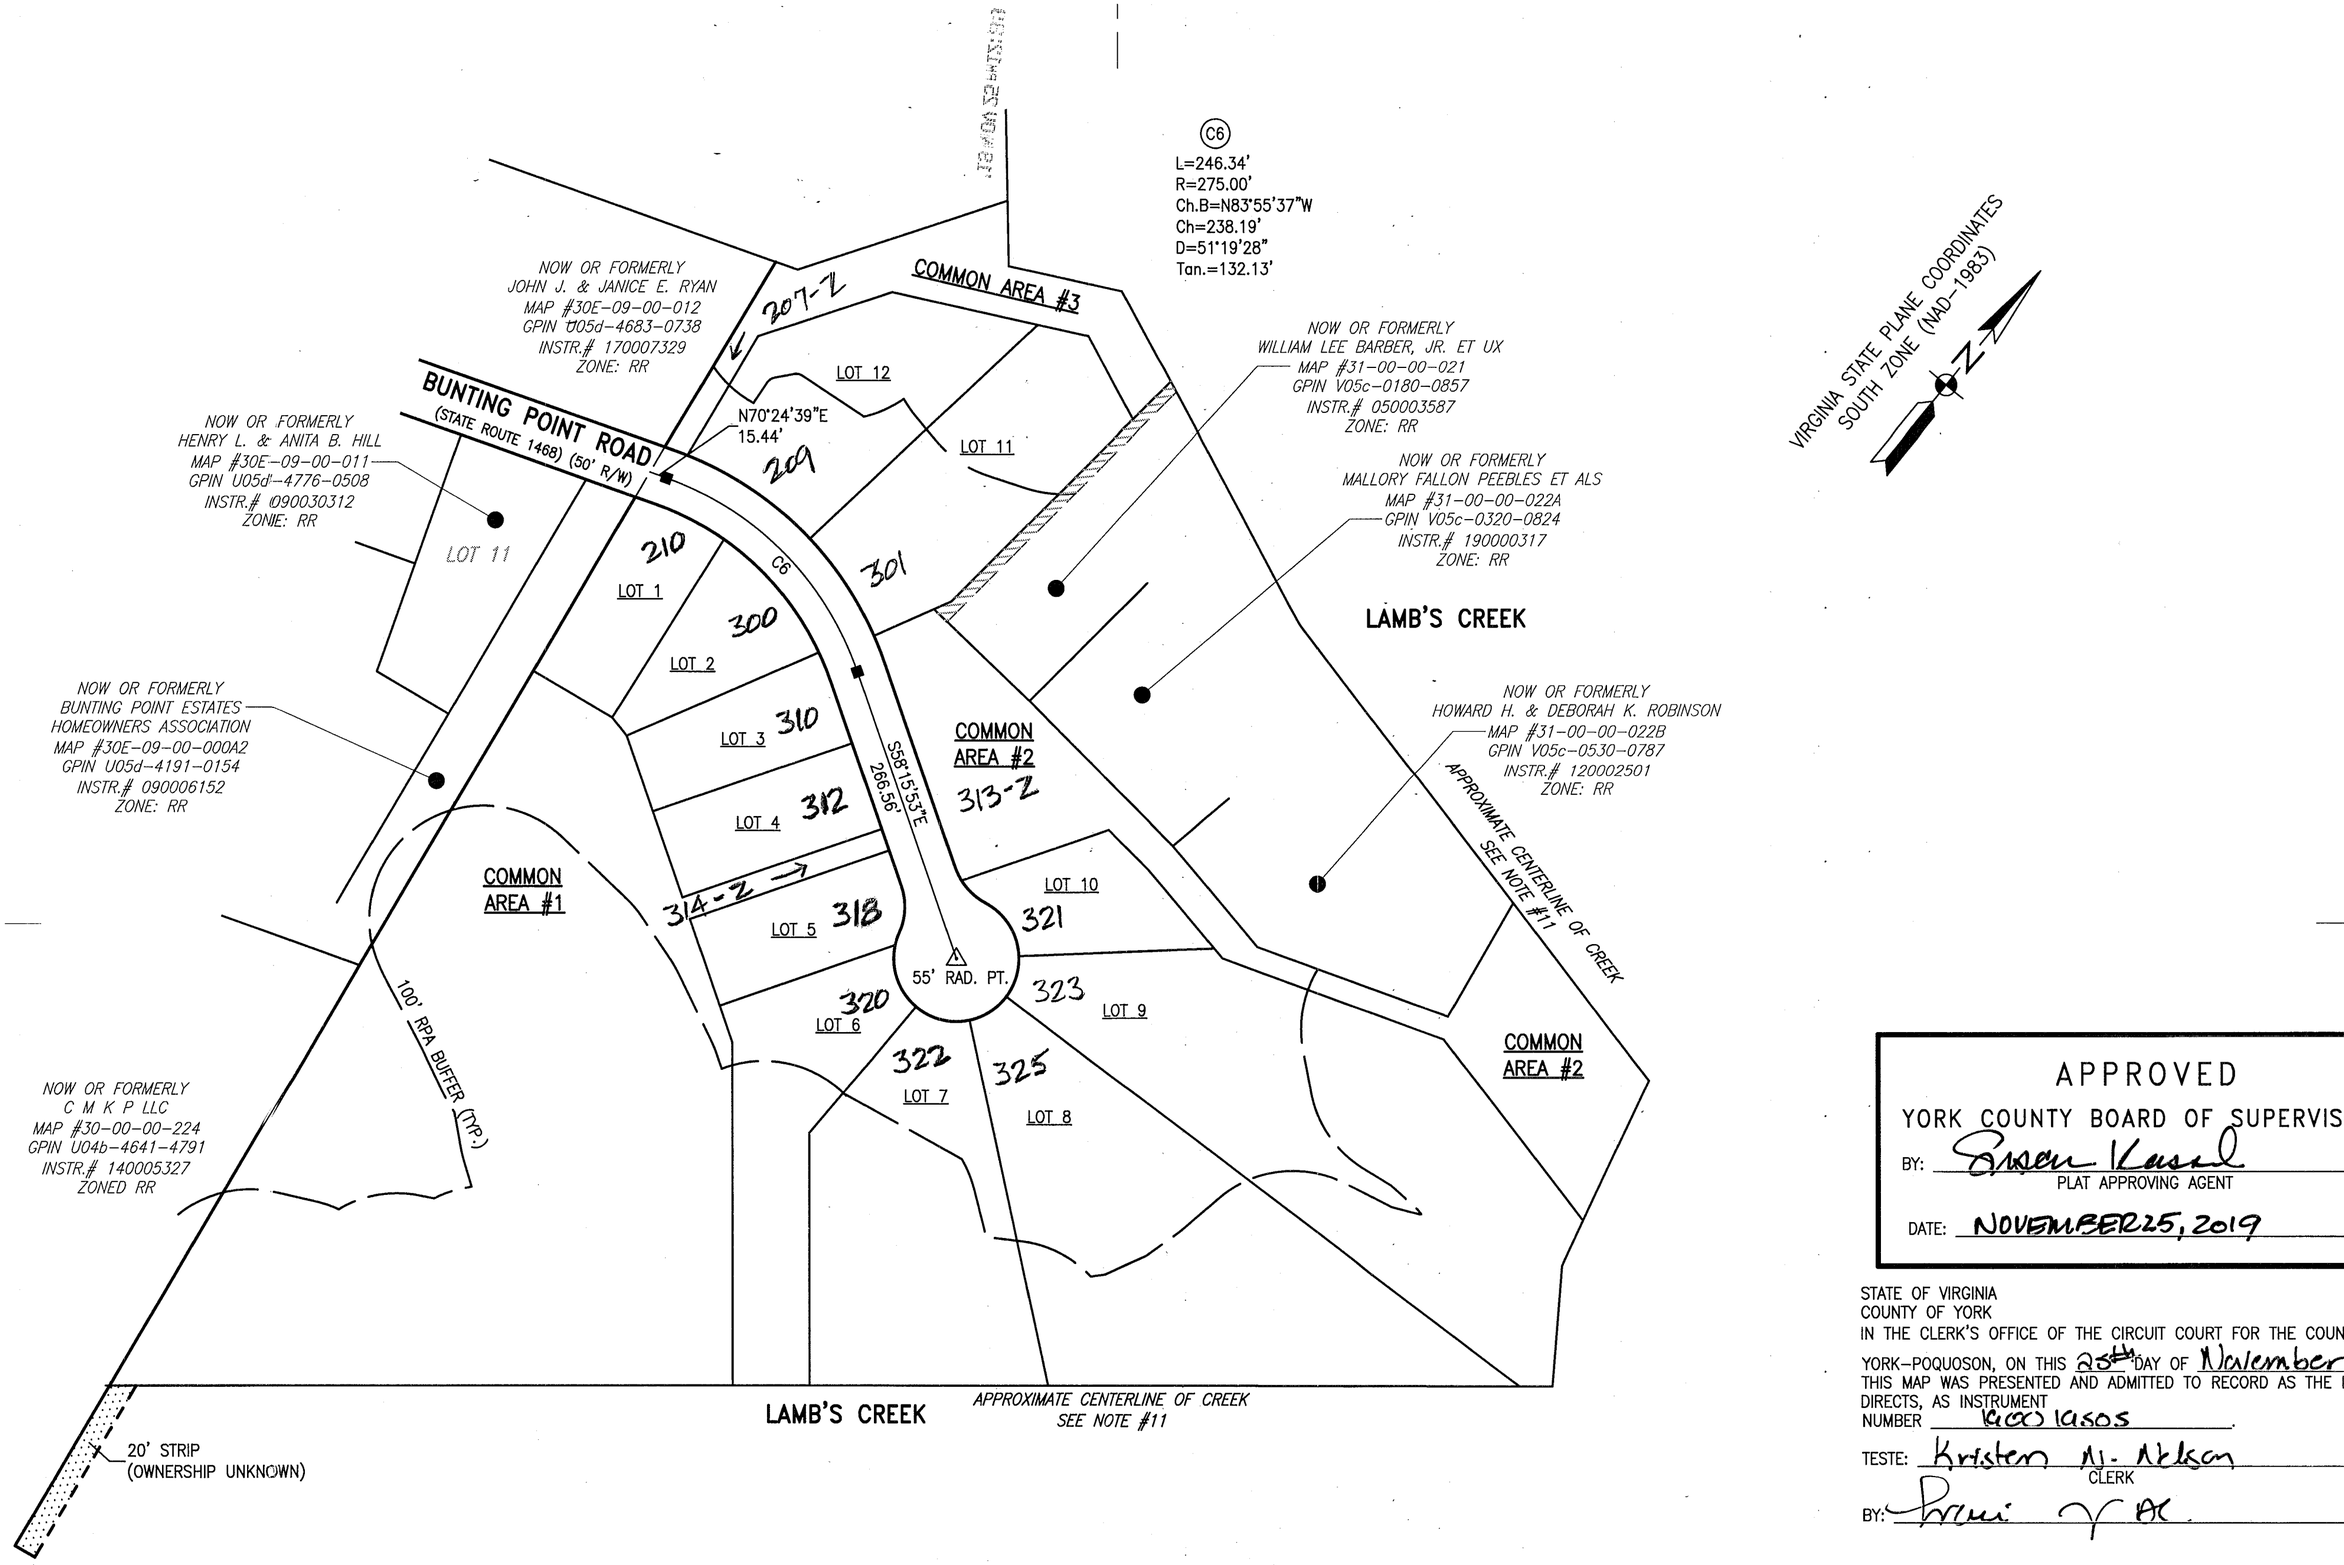

APPROVED
YORK COUNTY BOARD OF SUPERVISORS
BY: _____
PLAT APPROVING AGENT
DATE: NOVEMBER 25, 2019

STATE OF VIRGINIA
COUNTY OF YORK
IN THE CLERK'S OFFICE OF THE CIRCUIT COURT FOR THE COUNTY OF YORK-POQUOSON, ON THIS 25th DAY OF November, 2019.
THIS MAP WAS PRESENTED AND ADMITTED TO RECORD AS THE LAW DIRECTS, AS INSTRUMENT NUMBER 190015505.
TESTE: Kristen N. Nelson
CLERK
BY: _____

100 50 0 100 200
scale feet

COMMONWEALTH OF VIRGINIA
BRIAN J. LAYNE
Lic. No. 002490
4/1/19
LAND SURVEYOR

SUBDIVISION PLAT OF
BUNTING POINT PHASE 2
BETHEL DISTRICT, YORK COUNTY, VIRGINIA

DRAWN:	DHW	DATE:	4/1/19	REVISION:
COMP:	BJL	SCALE:	1"=100'	
CHECKED:	BJL			

PARRISH LAYNE DESIGN GROUP
Engineers • Surveyors • Planners
P.O. Box 9164, Chesapeake, VA 23321
Phone: 757.686.3345 Fax: 757.686.3348

REF: INST# 170014092
SHEET NO. 3
SHEET: 3 of 6
4184.0-17

G:\4184.0-17 BUNTING POINT\SUB PLAT\DWG\SURVEY\4184-SUB PLAT.DWG