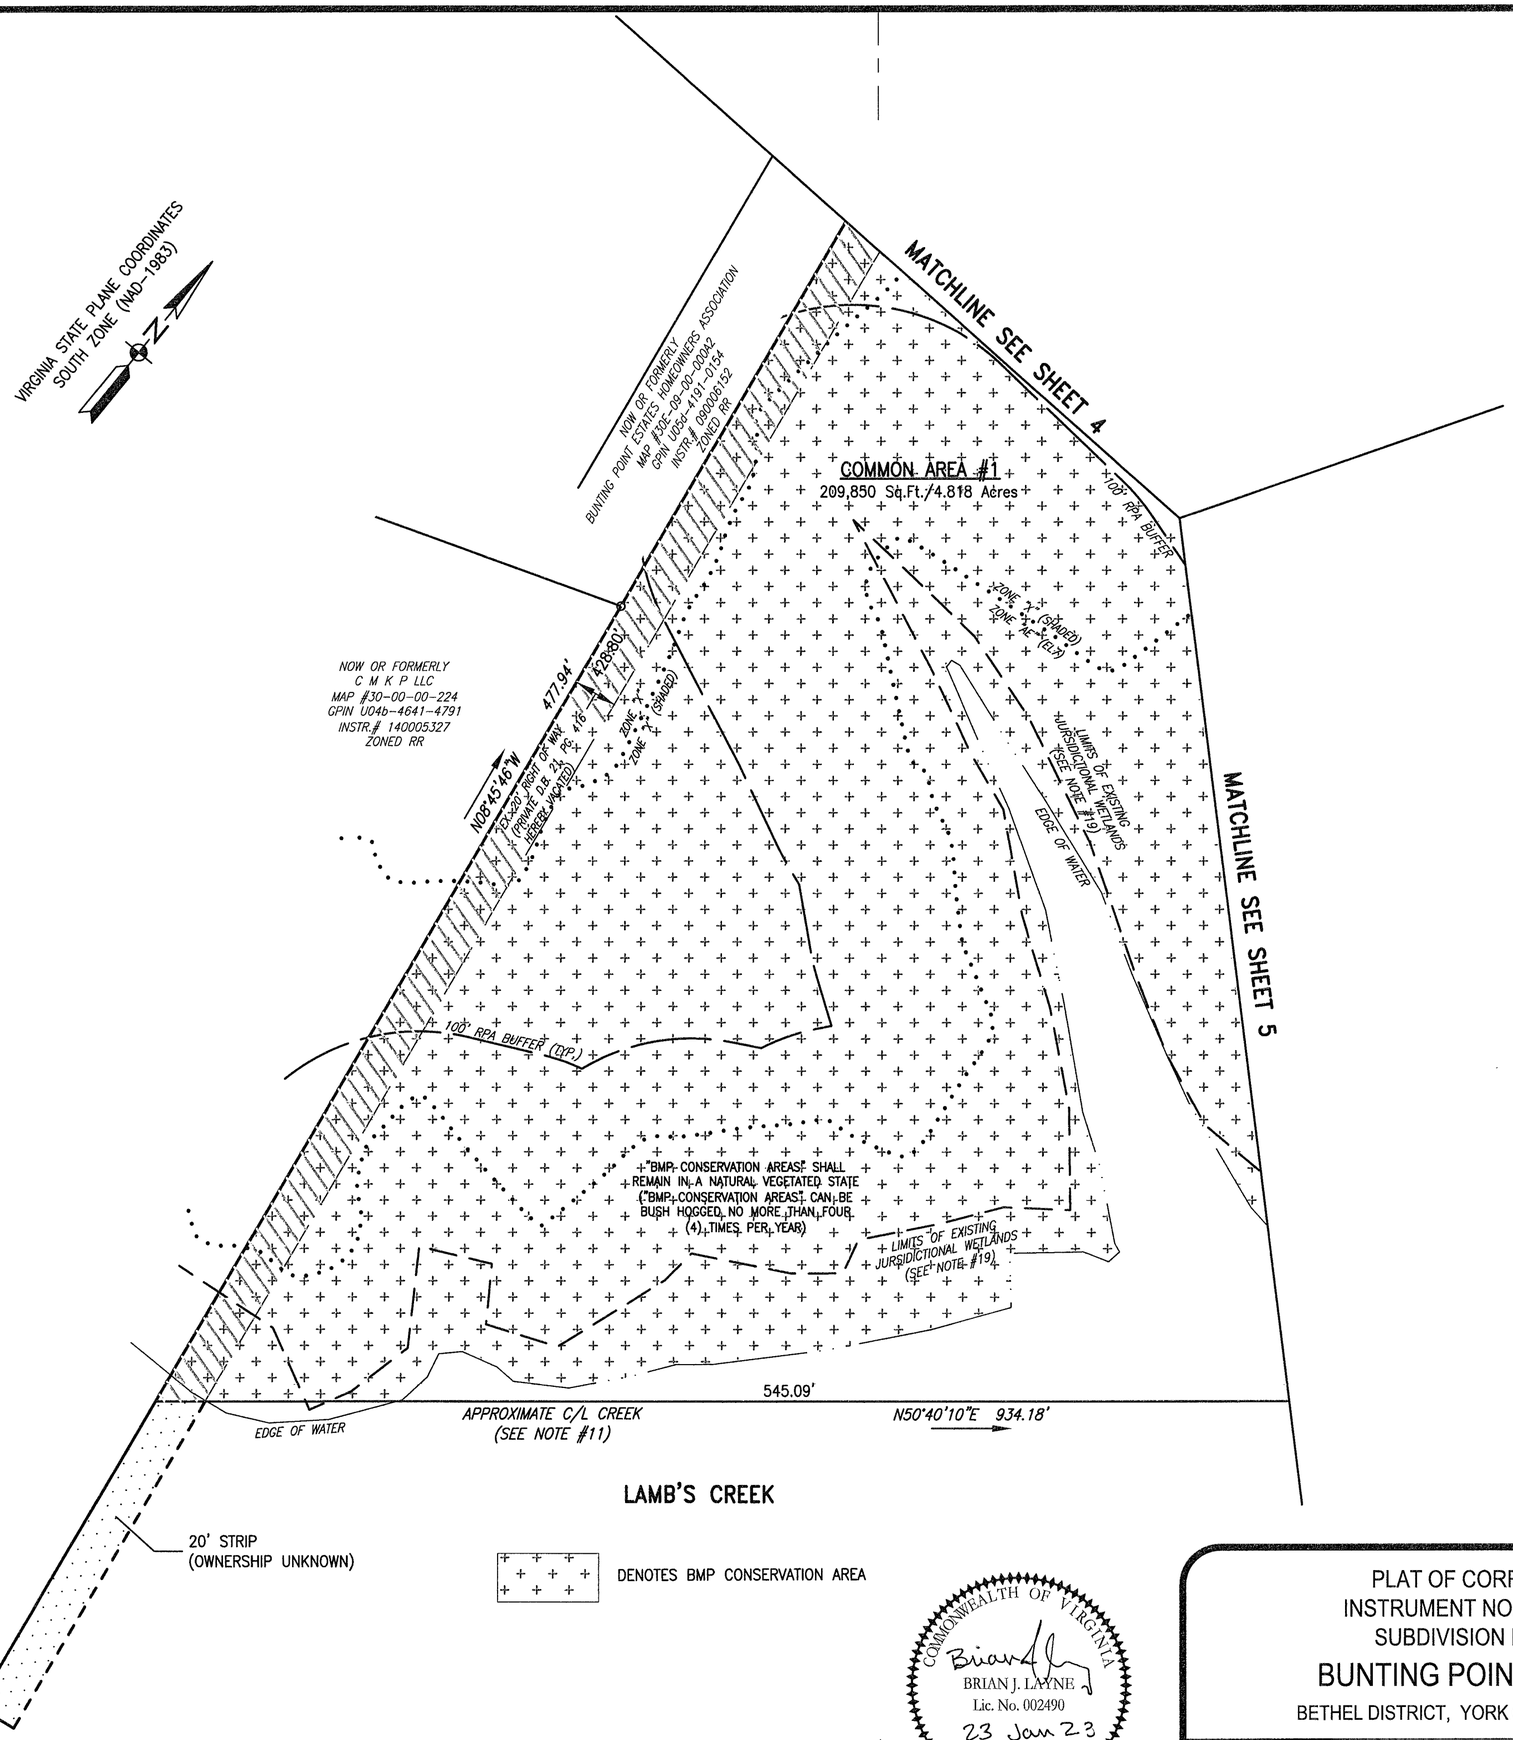

LEGEND

- ● IRON PIN FOUND (UNLESS OTHERWISE NOTED)
- ○ #5 IRON REBAR SET (UNLESS OTHERWISE NOTED)
- ■ #5 IRON REBAR SET IN CONCRETE

50 0 50 100
scale feet

COMMONWEALTH OF VIRGINIA
BRIAN J. LAYNE
Lic. No. 002490
23 Jan 23
LAND SURVEYOR

APPROVED
YORK COUNTY BOARD OF SUPERVISORS
BY: Susan Kassel
PLAT APPROVING AGENT
DATE: JULY 11, 2023

STATE OF VIRGINIA
COUNTY OF YORK
IN THE CLERK'S OFFICE OF THE CIRCUIT COURT FOR THE COUNTY OF YORK-POQUOSON, ON THIS 12th DAY OF July, 2023, THIS MAP WAS PRESENTED AND ADMITTED TO RECORD AS THE LAW DIRECTS, AS INSTRUMENT NUMBER 230010045.

TESTE: KRISTEN N. NELSON, CLERK
CLERK
BY: Darlene M Hiett, DC

PLAT OF CORRECTION
INSTRUMENT NO. 190019505
SUBDIVISION PLAT OF
BUNTING POINT PHASE 2
BETHEL DISTRICT, YORK COUNTY, VIRGINIA

DRAWN:	DHW	DATE:	1/23/23	REVISION:
COMP:	BJL	SCALE:	1"=50'	
CHECKED:	BJL			

PARRISH LAYNE DESIGN GROUP
Engineers • Surveyors • Planners
P.O. Box 9164, Chesapeake, VA 23321
Phone: 757.686.3345 Fax: 757.686.3348

REF: INST# 170014092

SHEET NO. 6
SHEET: 6 of 6

4184.0-17

G:\4184.0-17 BUNTING POINT\SUB PLAT\DWG\SURVEY\4184-SUB PLAT.DWG