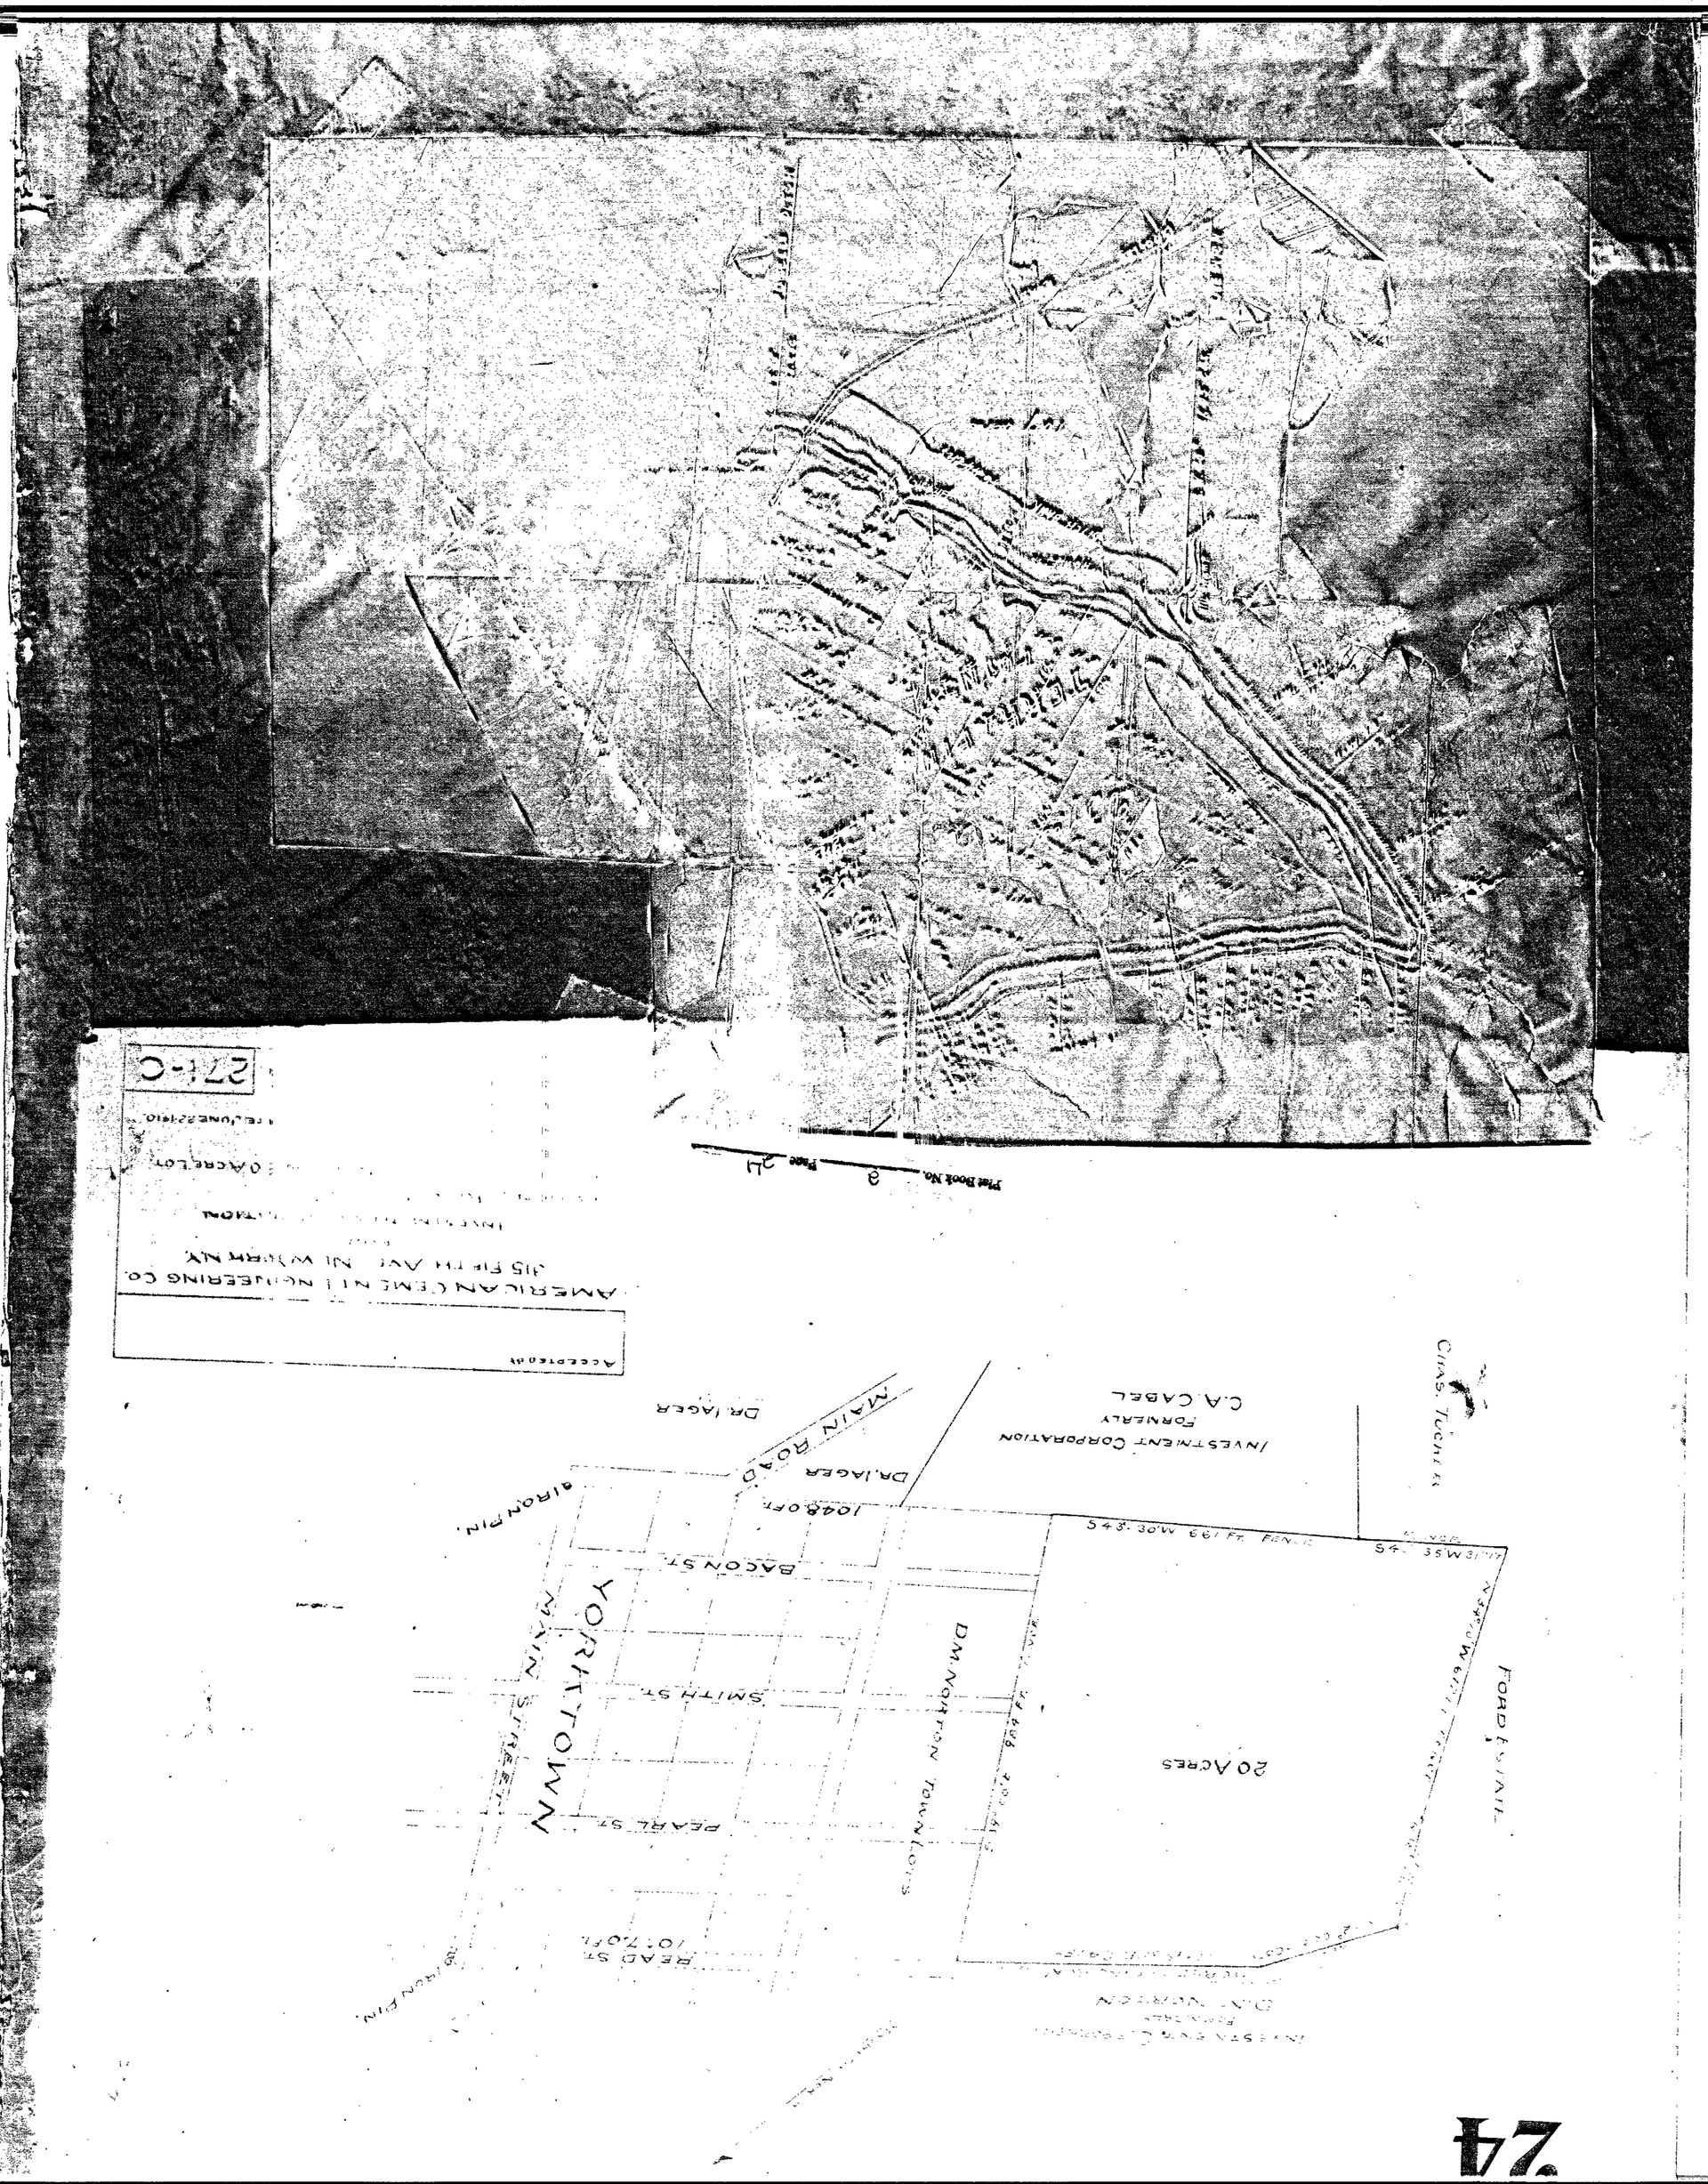
Plat Book No. 3 Page 24
AMERICAN CEMENT & ENGINEERING CO.
315 FIFTH AVE. NEW YORK N.Y.
INVESTMENT CORPORATION
C.A. CABEL
FORNEALY
CHAS. TUCHER
DR. JAGER
MAIN ROAD
DR. JAGER
IRON PIN
104.0 FT.
BACON ST.
S 43° 30' W 681 FT. FENCE
S 4° 35' W 31.16 FT.
YORKTOWN
MAIN STREET
SMITH ST.
DUNNOMTON TOWN LOTS
20 ACRES
FORD ESTATE
PEARL ST.
READ ST.
10.7 0 FT.
IRON PIN
INVESTMENT CORPORATION
D.W. YORKTON
FORNEALY

271-C