Plat Book No. 5 Page 26

See Deed Book No. 75 page 121

Note: the line from 13 to 14 To 1 follows an old County Road that has not been used for a long time. From 6 to 13 Road still used a little.

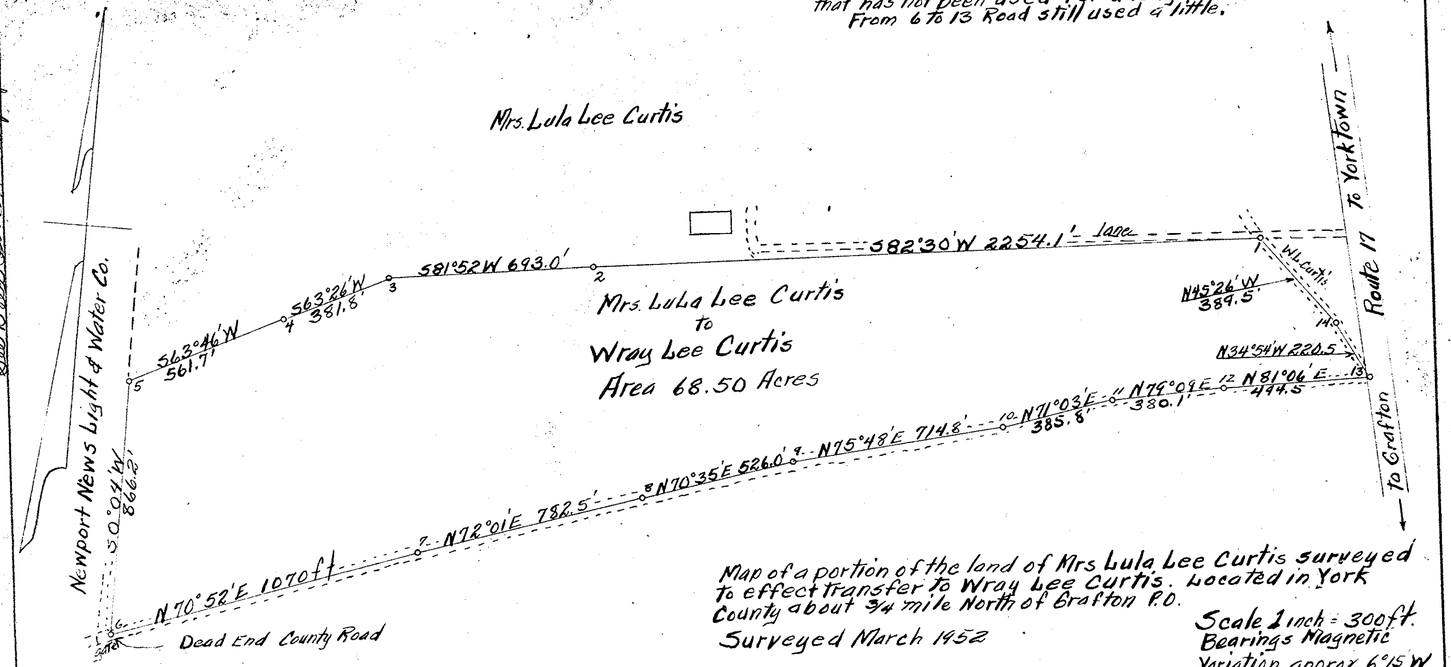

Map of a portion of the land of Mrs Lula Lee Curtis surveyed to effect transfer to Wray Lee Curtis. Located in York County about 3/4 mile North of Grafton P.O.

Surveyed March 1952

Scale 1 inch = 300 ft.
Bearings Magnetic
Variation approx 6°15 W
J.K. Sinclair C.L.S. - 495

Plat Book No. 5 Page 26

Plat Book No. 5 Page 26

See Deed Book No. 75 page 122

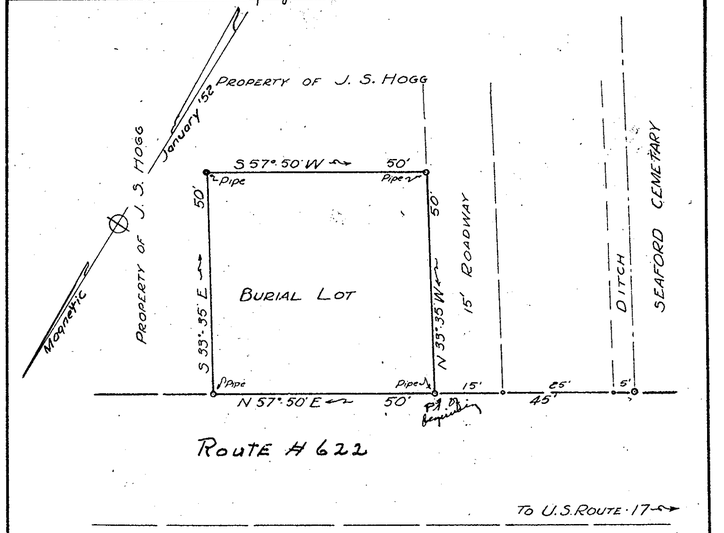

PLAT
OF LOT
PROPERTY OF
J. W. HORNSBY ESTATE
GRAFTON DISTRICT, YORK COUNTY, VIRGINIA
Scale: 1" = 20' January 25, 1952

J.M. Cochran
CERTIFIED CIVIL ENGINEER