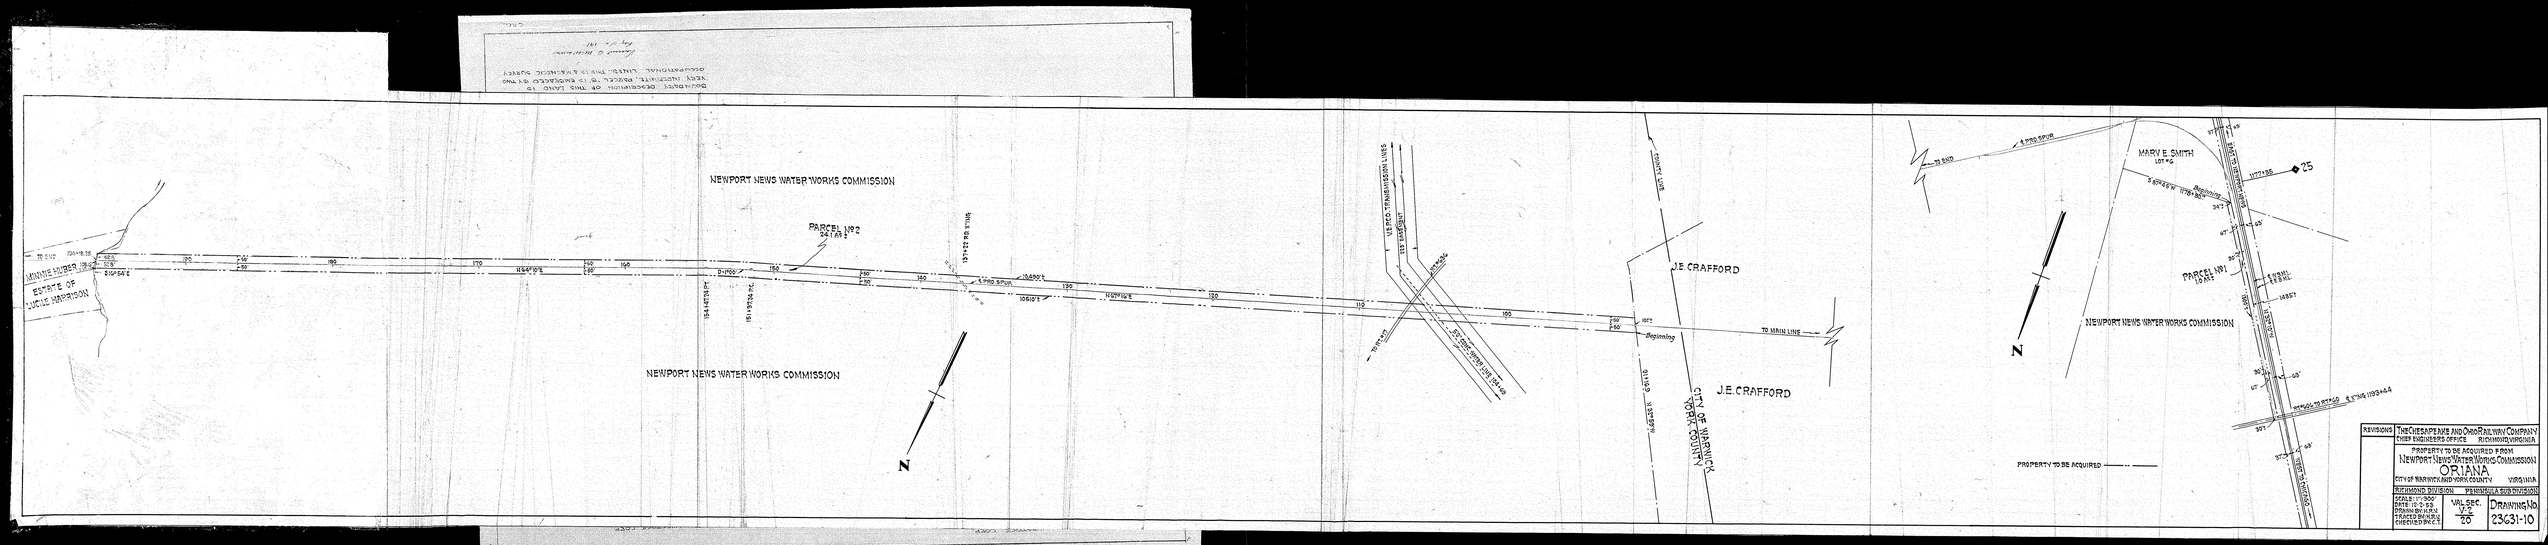
NEWPORT NEWS WATER WORKS COMMISSION
PARCEL No 2
MINNIE HUBER
ESTATE OF LUCILE HARRISON
NEWPORT NEWS WATER WORKS COMMISSION
N
J.E. CRAFFORD
J.E. CRAFFORD
CITY OF WARWICK
YORK COUNTY
TO MAIN LINE
Beginning
MARY E. SMITH
PARCEL No 1
NEWPORT NEWS WATER WORKS COMMISSION
N
PROPERTY TO BE ACQUIRED
REVISIONS
THE CHESAPEAKE AND OHIO RAILWAY COMPANY
CHIEF ENGINEERS OFFICE RICHMOND, VIRGINIA
PROPERTY TO BE ACQUIRED FROM
NEWPORT NEWS WATER WORKS COMMISSION
ORIANA
CITY OF WARWICK AND YORK COUNTY VIRGINIA
RICHMOND DIVISION PENINSULA SUB DIVISION
SCALE: 1" = 300'
DATE: 10-5-53
DRAWN BY: H.R.V.
TRACED BY: H.R.V.
CHECKED BY: C.T.
VAL. SEC. V-2 20
DRAWING No. 23631-10