WILLIAMSBURG ELECTRIC CORPORATION, INC.

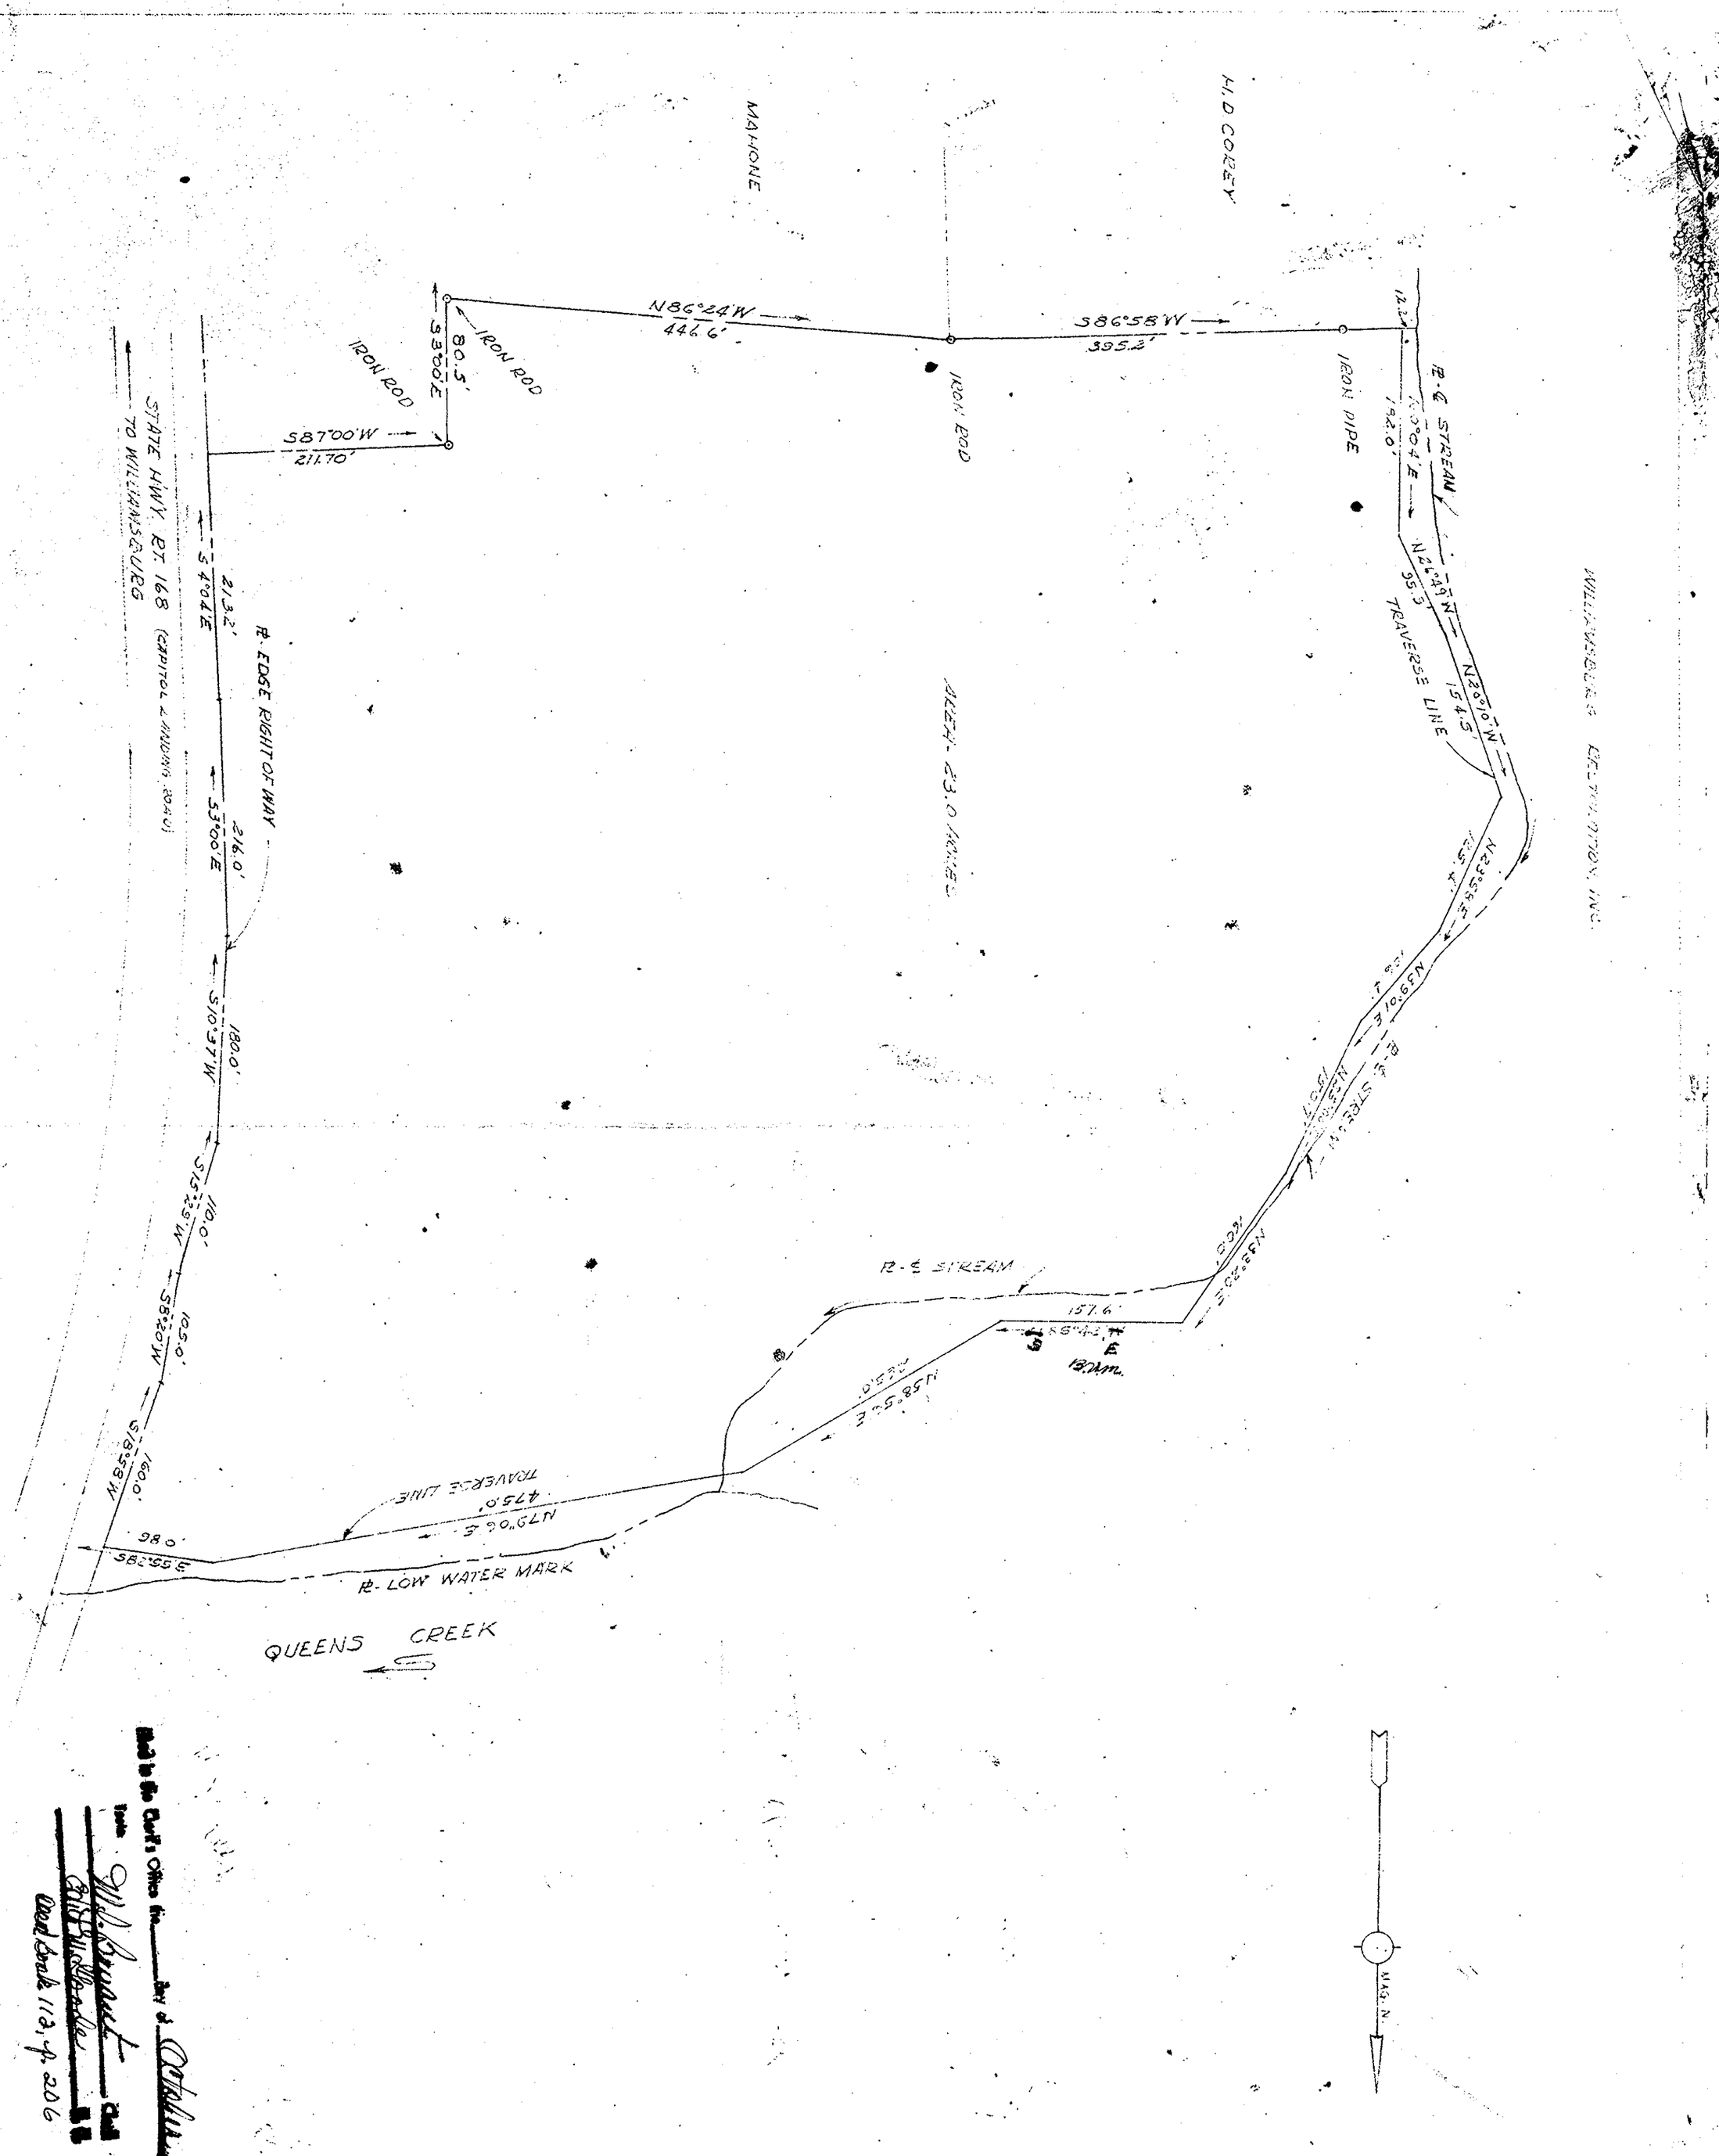

MAG. N.

PLAT SHOWING SURVEY OF PARCEL OF LAND FOR R. D. MAHONE SITUATED IN BRUTON DISTRICT YORK COUNTY AND THE CITY OF WILLIAMSBURG, VIRGINIA SCALE 1"=100' JUNE 14 1956

PROPERTY LINES AS SURVEYED BY R. D. MAHONE

McMANUS, MROCK & McMANUS
CIVIL ENGINEERS : LAND SURVEYORS
WILLIAMSBURG, VIRGINIA
BY BERNARD V. MROCK REG. NO. 606

Filed in the Clerk's Office the 1st day of May 1957
Teste: Gabriella V. Bryant Clerk
D. C.

Plat Book No. 5 Page 236

Filed in the Clerk's Office the 1st day of May 1957
Teste: W. C. Bryant Clerk
D. C.

Plat Book No. 5 Page 237

FORMERLY
W. C. McGHEE

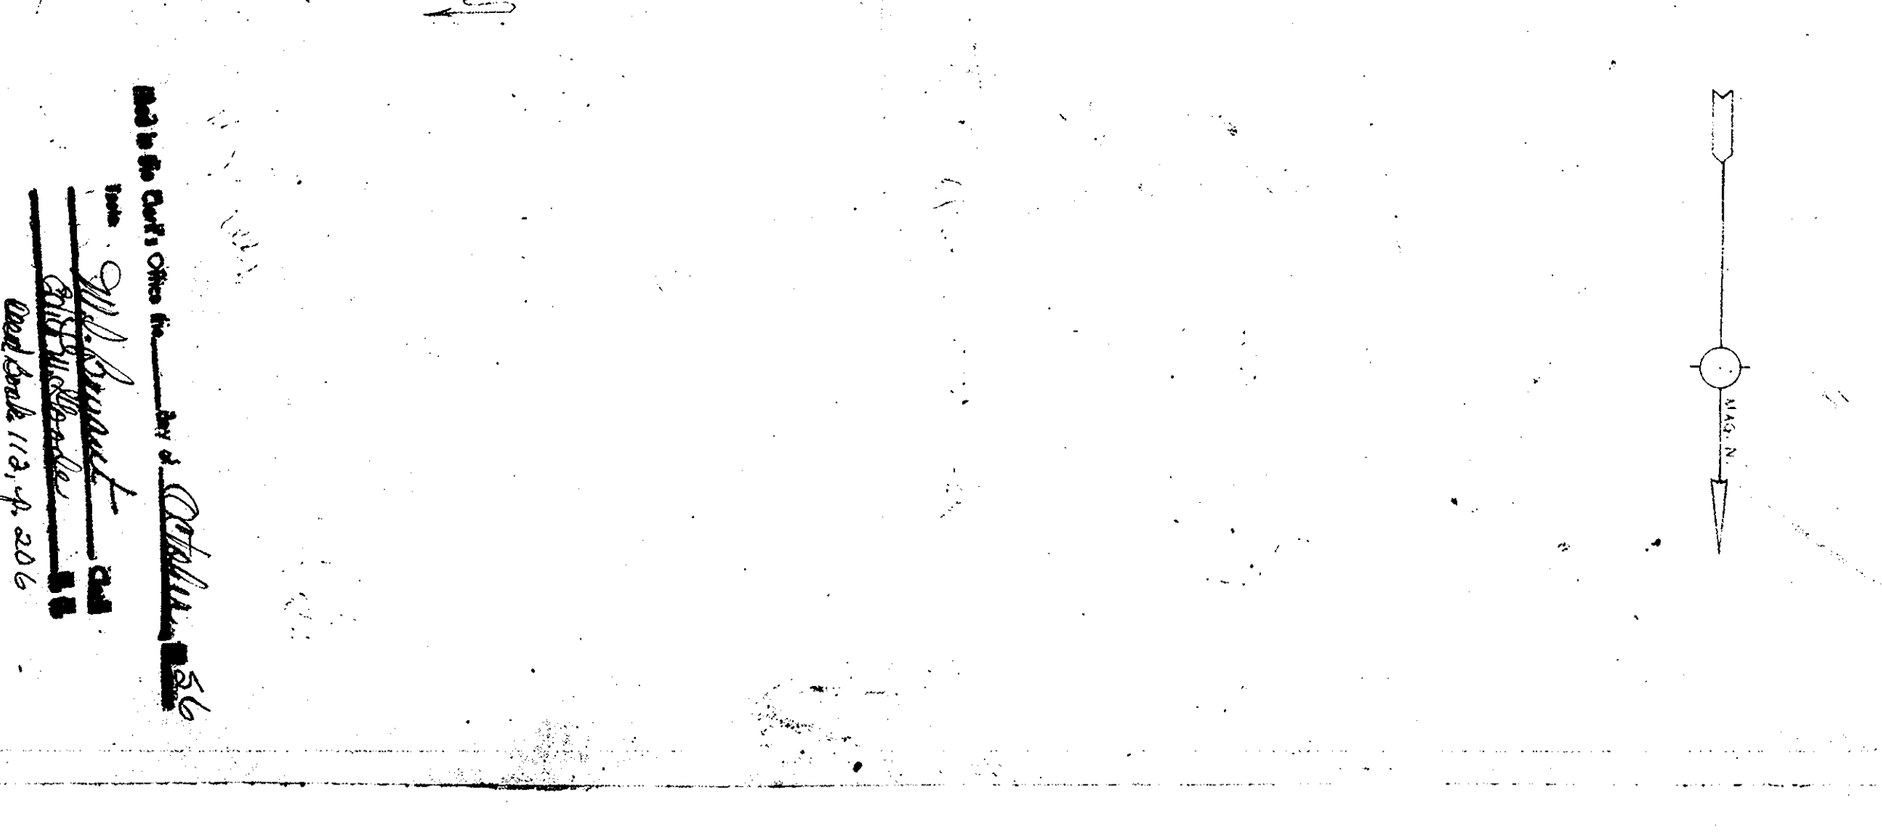

MAGNETIC NORTH 1949

APPROVED
YORK COUNTY BOARD OF SUPERVISORS
BY A. T. Jamison
PLAT APPROVING AGENT.
DATE 5-1-57
VARIATIONS APPROVED
DATE

Plat Book No. 5 Page 237

PLAT OF THE PROPERTY OF
WILLIAM PAUL & JOYCE A. WRENN
PARCELS A, B, C, D & E
FORMERLY PART OF THE
A. W. SHOWALTER PROPERTY
YORK COUNTY, VA.

David G. Cutler
DAVID G. CUTLER CERT. LAND SURVEYOR
HAMPTON VIRGINIA
SCALE 1"=100' APRIL 22, 1957

F3#100 Pg. 1

Plat Book No. 5 Page 237

237