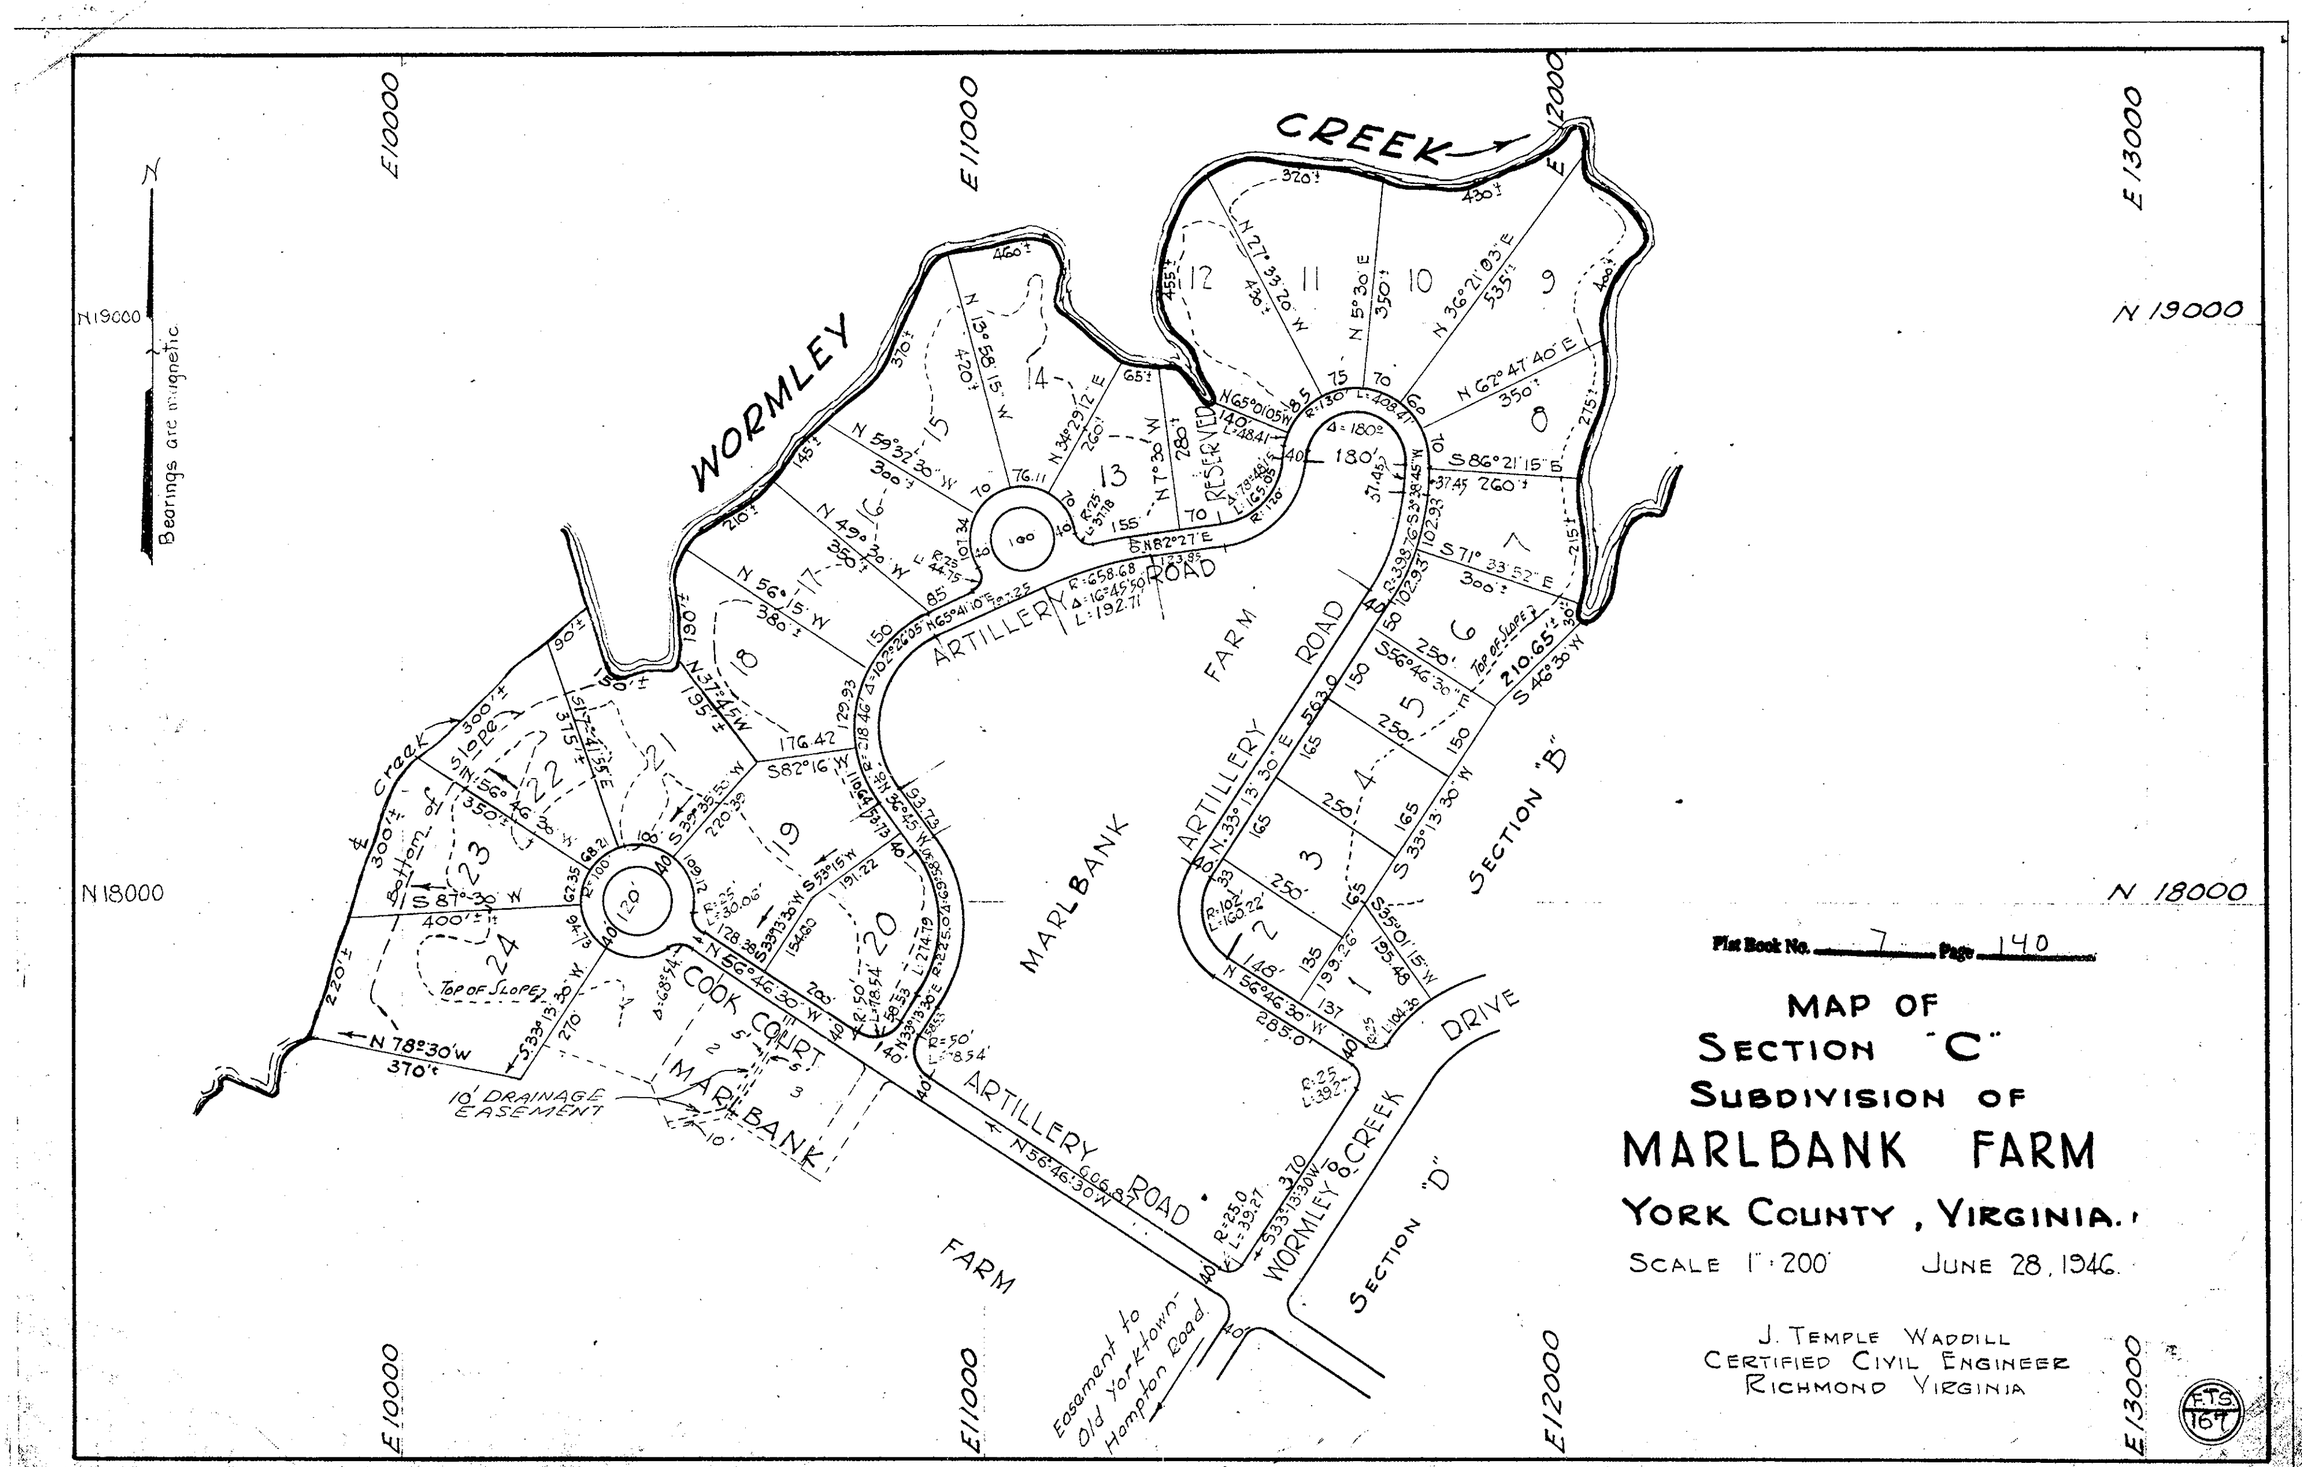
Flat Book No. 7 Page 140
MAP OF
SECTION "C"
SUBDIVISION OF
MARLBANK FARM
YORK COUNTY, VIRGINIA.
SCALE 1" = 200' JUNE 28, 1946.
J. TEMPLE WADDILL
CERTIFIED CIVIL ENGINEER
RICHMOND VIRGINIA
WORMLEY CREEK
MARLBANK FARM
ARTILLERY ROAD
COOK COURT
SECTION "B"
SECTION "D"
DRIVE
RESERVED
Bearings are magnetic
10' DRAINAGE EASEMENT
Easement to Old Yorktown-Hampton Road
Top of Slope
Bottom of slope
E 10000
E 11000
E 12000
E 13000
N 19000
N 18000
F.T.S. 167