ed in the Clerk's Office the 17th day of March, 1965

Teste.

MELVILLE J. BRYANT, Clerk

By Edith W. Hardie D. C.

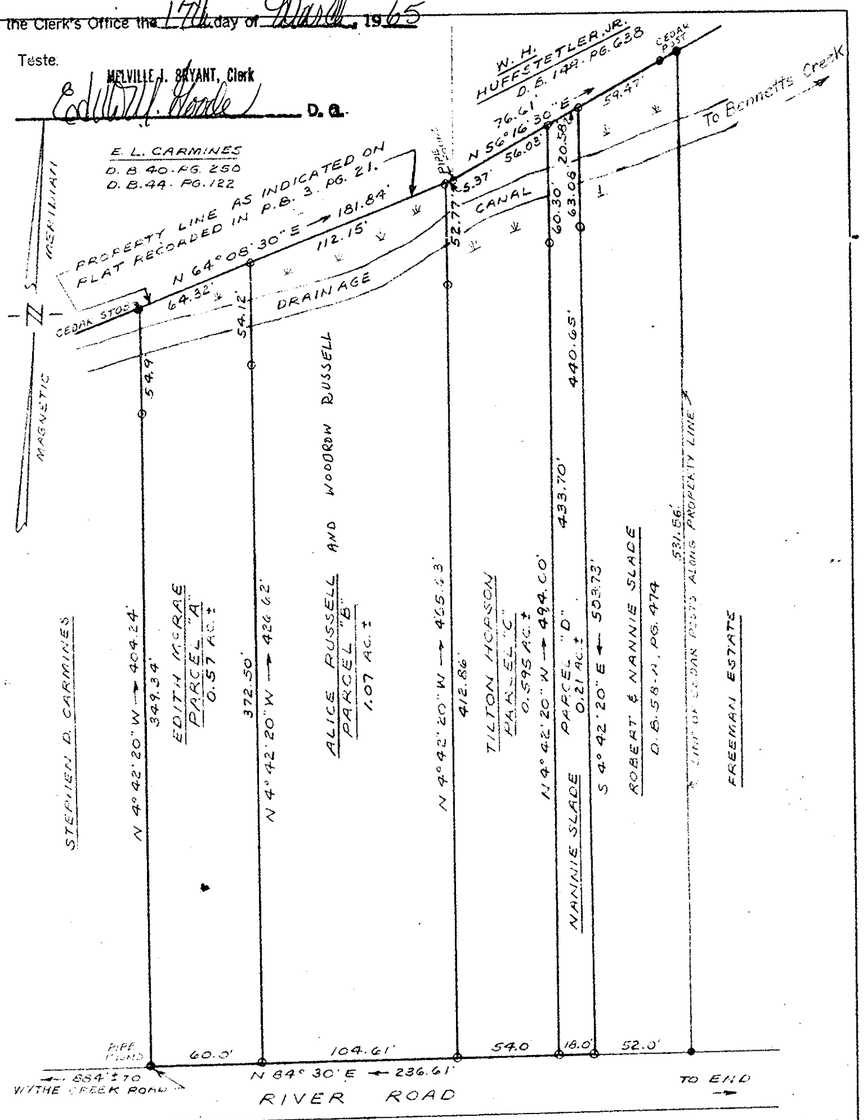

INDICATES IRON PIPE

NOTE:
DIVISION OF LAND SHOWN HEREON IS IN ACCORDANCE WITH WILL OF W. T. HOPSON.

REFERENCE: W. B. 28. PG. 188
TOTAL ACREAGE 2.445 Ac ±

Plat Book No. 7 Page 145

PLAT
SHOWING DIVISION OF
W. T. HOPSON ESTATE

BEING LOCATED ON RIVER ROAD
TOWN OF POQUOSON
YORK COUNTY, VIRGINIA

SCALE 1" = 60' AUGUST 31, 1964

S. J. GLASS & ASSOCIATES
ENGINEERING SERVICES HAMPTON, VIRGINIA

P. E. NO. A-11-135 FIELD WORK BY: JFJ SJG

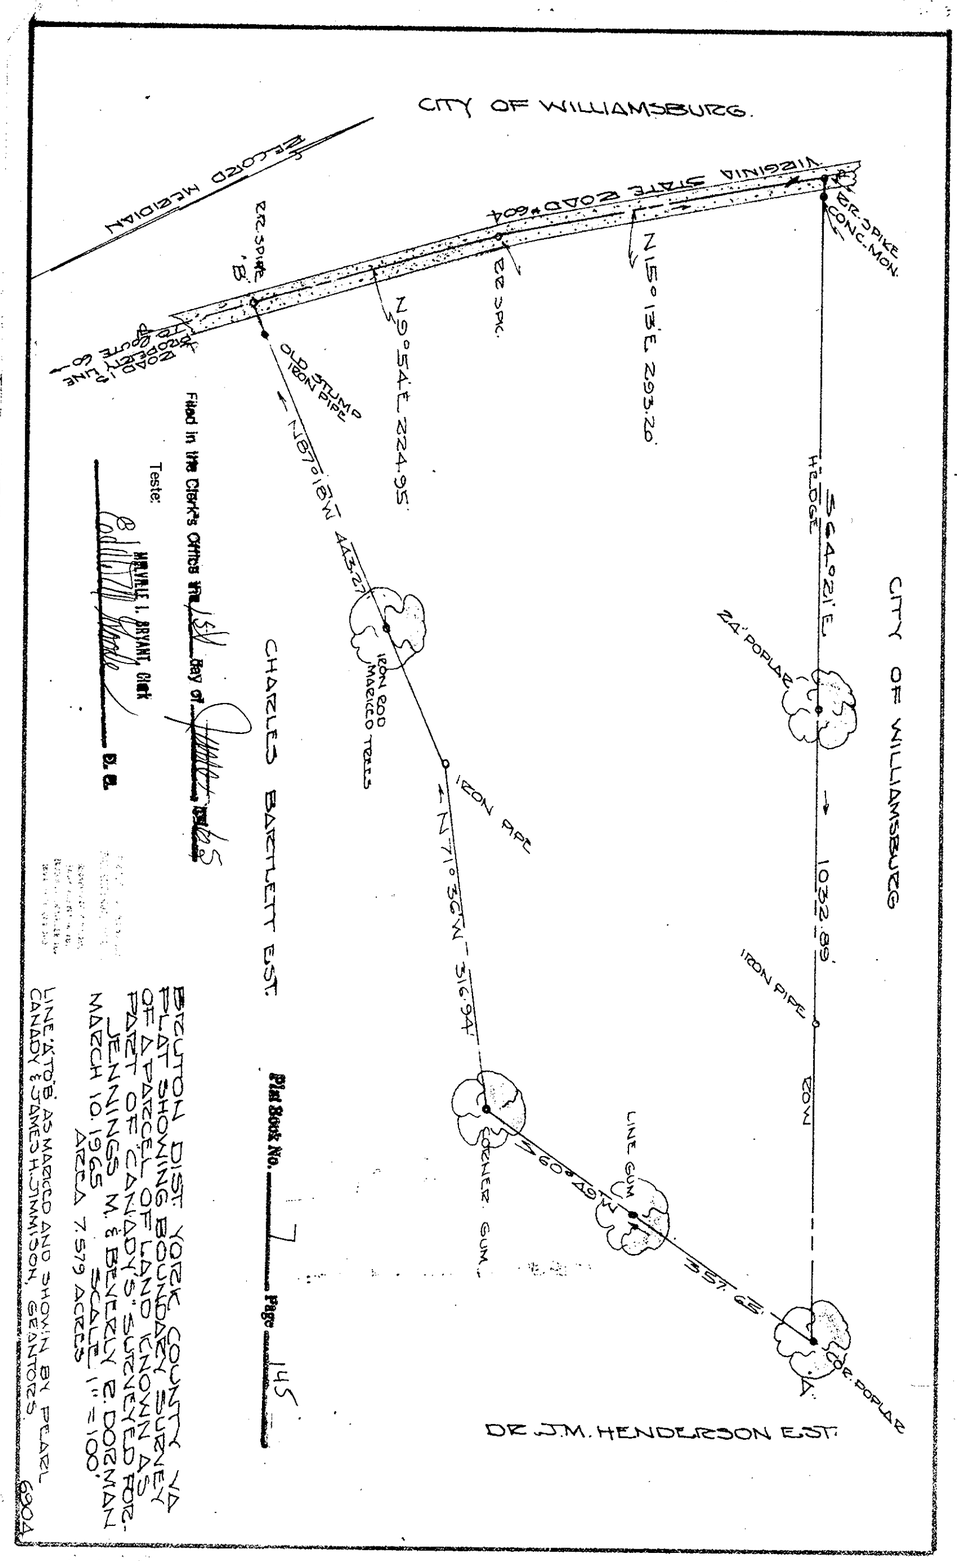

Filed in the Clerk's Office this 15th day of June, 1965

Teste:

MELVILLE J. BRYANT, Clerk

By Edith W. Hardie D. C.

Plat Book No. 7 Page 145

BOUNDARY SURVEY
PLAT SHOWING BOUNDARY SURVEY OF A PARCEL OF LAND KNOWN AS PART OF CANADY'S SURVEYED ROAD.
JENNINGS M. & BEVERLY E. DORMAN
MARCH 10, 1965
SCALE 1" = 100'
AREA 7.579 ACRES

LINE AT "B" AS MARKED AND SHOWN BY PEARL CANADY & JAMES H. CUMMISKY, GRANTORS

6904