BOOK 34 PAGE 49

CERTIFICATE of APPROVAL

This subdivision approved by the undersigned in accordance with existing subdivision regulations and may be committed to record.

Date: 10/11/77 Henry H. Stephens Agent of Governing Body

STATE of VIRGINIA, COUNTY of JAMES CITY

In the Clerk's Office of the Circuit Court of the County of James City this day of , 1977. The map shown hereon was presented and admitted to the record as the law directs.

Juliette C. Clayton, Clerk

Teste: Dawn K. Roots Dep., Clerk

Plat Book: 34 , Page 119

CERTIFICATE of APPROVAL

This subdivision approved by the undersigned in accordance with existing subdivision regulations and may be committed to record.

Date: 7-1-77 R. C. Tabb Agent of Governing Body

STATE of VIRGINIA, COUNTY of YORK

In the Clerk's Office of the Circuit Court of the County of York this 1st day of July, 1977. The map shown hereon was presented and admitted to the record as the law directs.

Edith M. Elliott, Clerk

Teste: By: Catherine Bender, Dep. Clerk

Plat Book: 9 , Page 162

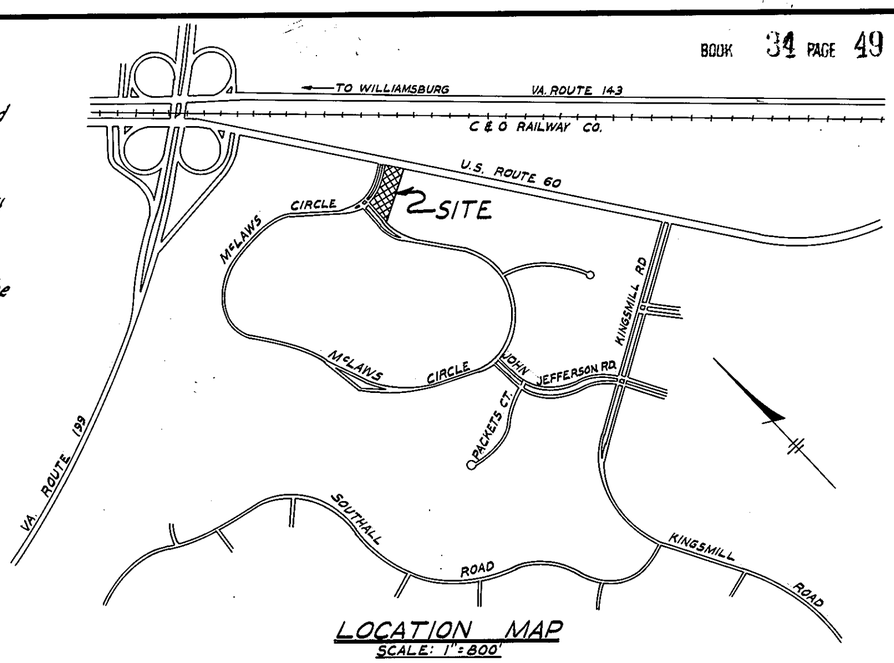

LOCATION MAP
SCALE: 1" = 800'

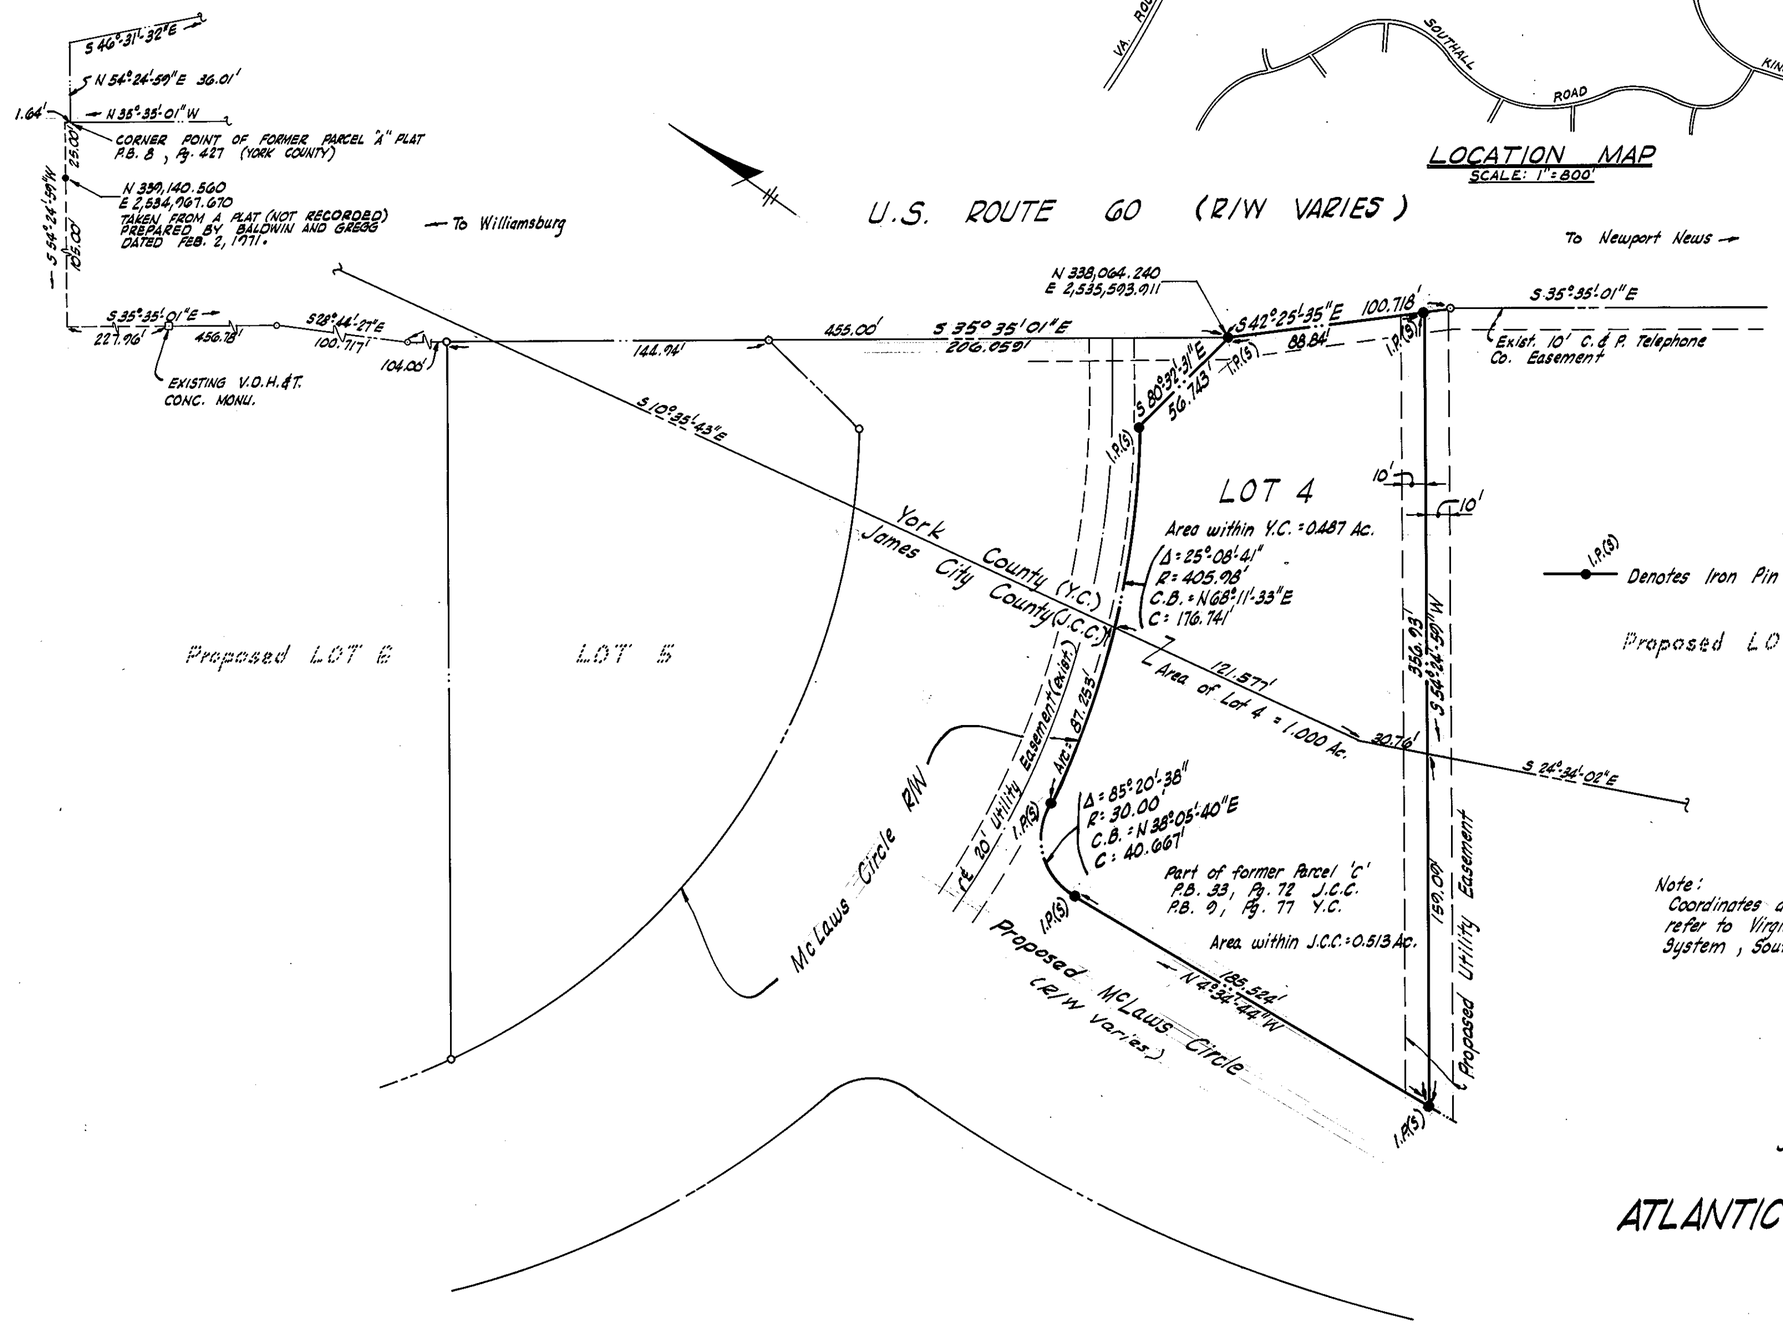

I.P.(S) Denotes Iron Pin Set

Note:
Coordinates are in feet and refer to Virginia State Grid System, South Zone.

This Subdivision of Property of Busch Properties, Inc., James City and York Counties, Virginia, as the same appears on this plat is with free consent and in accordance with the desires of the undersigned owner.

BUSCH PROPERTIES, INCORPORATED

By Richard G. Knight IV

Attest: Michael W. Devaney
ASST SECRETARY

State of VIRGINIA to wit:
City of JAMES CITY
County

I, DAVID W. OTEY, a Notary Public in and for the City and State aforesaid, do hereby certify that RICHARD G. KNIGHT IV and MICHAEL W. DEVANEY whose names are signed to the foregoing writing bearing date on this 23 day of MAR, 1977 have acknowledged the same before me in my City and State aforesaid.

Given unto my hand this 24 day of NOV, 1977.

David W. Otey
Notary Public

My Commission Expires 8/8/77

I certify that this plat and subdivision was made by me at the direction of the owner, and that the subdivision is entirely within the boundaries of land covered by Plat duly of record in the Clerk's Office of the Circuit Courts of James City County in Plat Book 33, Page 72 and York County in Plat Book 9, Page 77. This subdivision as it appears on this plat conforms to the applicable regulations relating to the subdivision of land.

COMMONWEALTH OF VIRGINIA
LANGLEY, McDONALD & OVERMAN
1056
GEORGE L. LANGLEY
Land Surveyor
742
CERTIFIED PROFESSIONAL ENGINEER

By George L. Langley

Graphic Scale
50' 0 50' 100'

PLAT OF PROPERTY TO BE CONVEYED FROM
BUSCH PROPERTIES, INC.
JAMES CITY AND YORK COUNTIES, VIRGINIA
TO
ATLANTIC PERMANENT SAVINGS & LOAN ASSOCIATION

LANGLEY, McDONALD & OVERMAN
CONSULTING ENGINEERS
VIRGINIA BEACH, VIRGINIA
REVISED: 6-30-77 (LOCATION MAP)
3-23-77

5140