Plat Book No. 9 Page 564

564

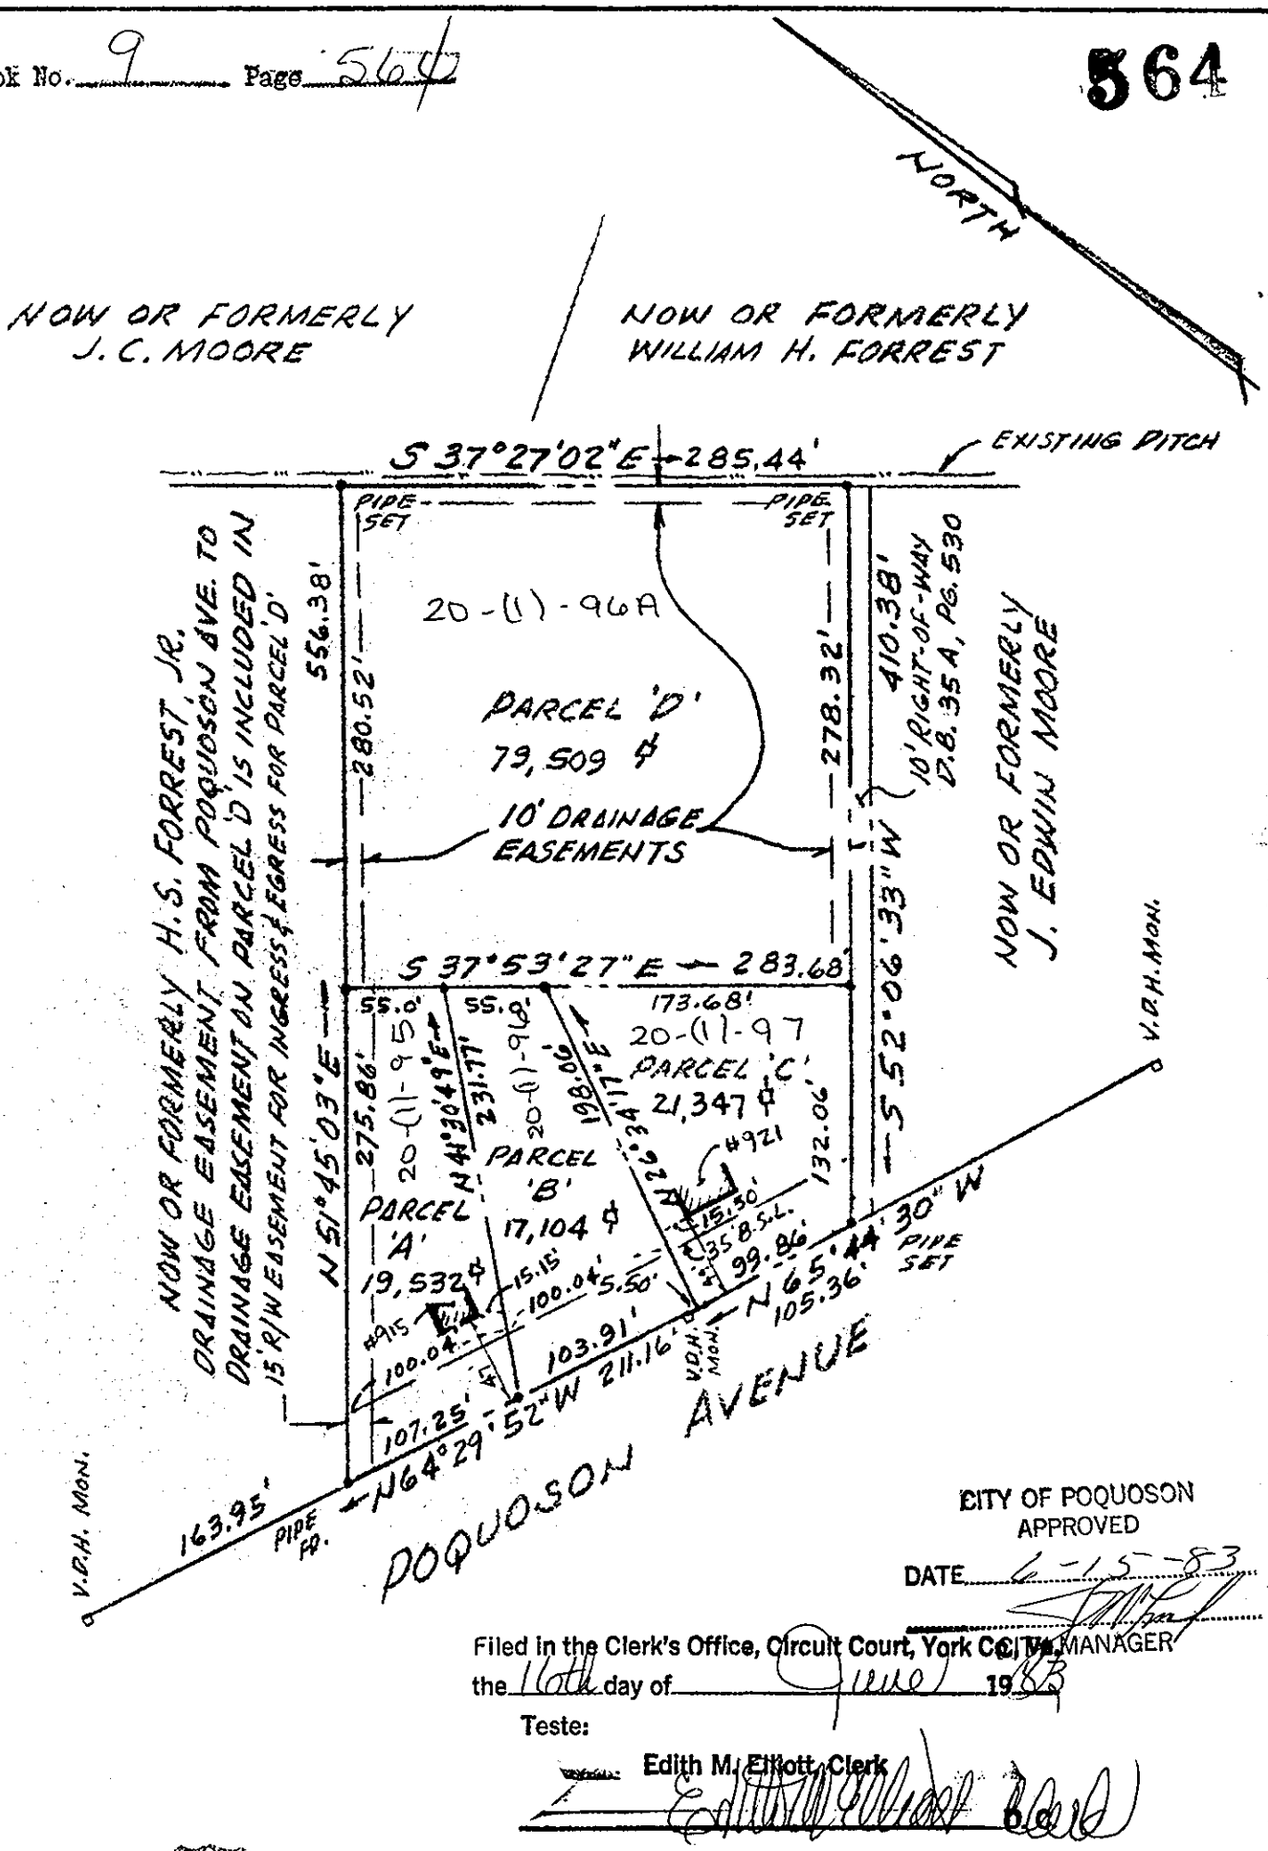

CITY OF POQUOSON
APPROVED
DATE 6-15-83
CITY MANAGER

Filed in the Clerk's Office, Circuit Court, York Co., Va.
the 16th day of June 1983
Teste:
Edith M. Elliott, Clerk
By Edith M. Elliott D.C.

COMMONWEALTH OF VIRGINIA
T. J. SAVAGE, JR.
CERTIFICATE No.
1094 & 199
CERTIFIED LAND SURVEYOR

PLAT OF THE PROPERTY OF
HARRY HOLLOWAY ESTATE

PARCELS A, B, C & D
CONTAINING 3.1564 ACRES
CITY OF POQUOSON, VIRGINIA

THOMAS J. SAVAGE, JR.
SURVEYOR AND LAND PLANNER
1900 EAST PEMBROKE AVE.
HAMPTON, VIRGINIA
SCALE: 1"=100' DATE: AUG. 2, 1982

F.B. 107 PG. 49

REVISED JAN. 21, 1983