SUBDIVISION OF LOT 6 AND LOT 7

BUSCH INDUSTRIAL PARK

OWNER/DEVELOPER: BUSCH PROPERTIES, INC.

SCALE: 1" = 100' JOB NO. 7804 MARCH, 1994

BRUTON DISTRICT YORK COUNTY VIRGINIA

ES CONSULTING ENGINEERS
5248 Olde Towne Road, Suite 1
Williamsburg, Virginia 23188
(804) 253-0040
Fax (804) 220-8994

SHEET 3 OF 3

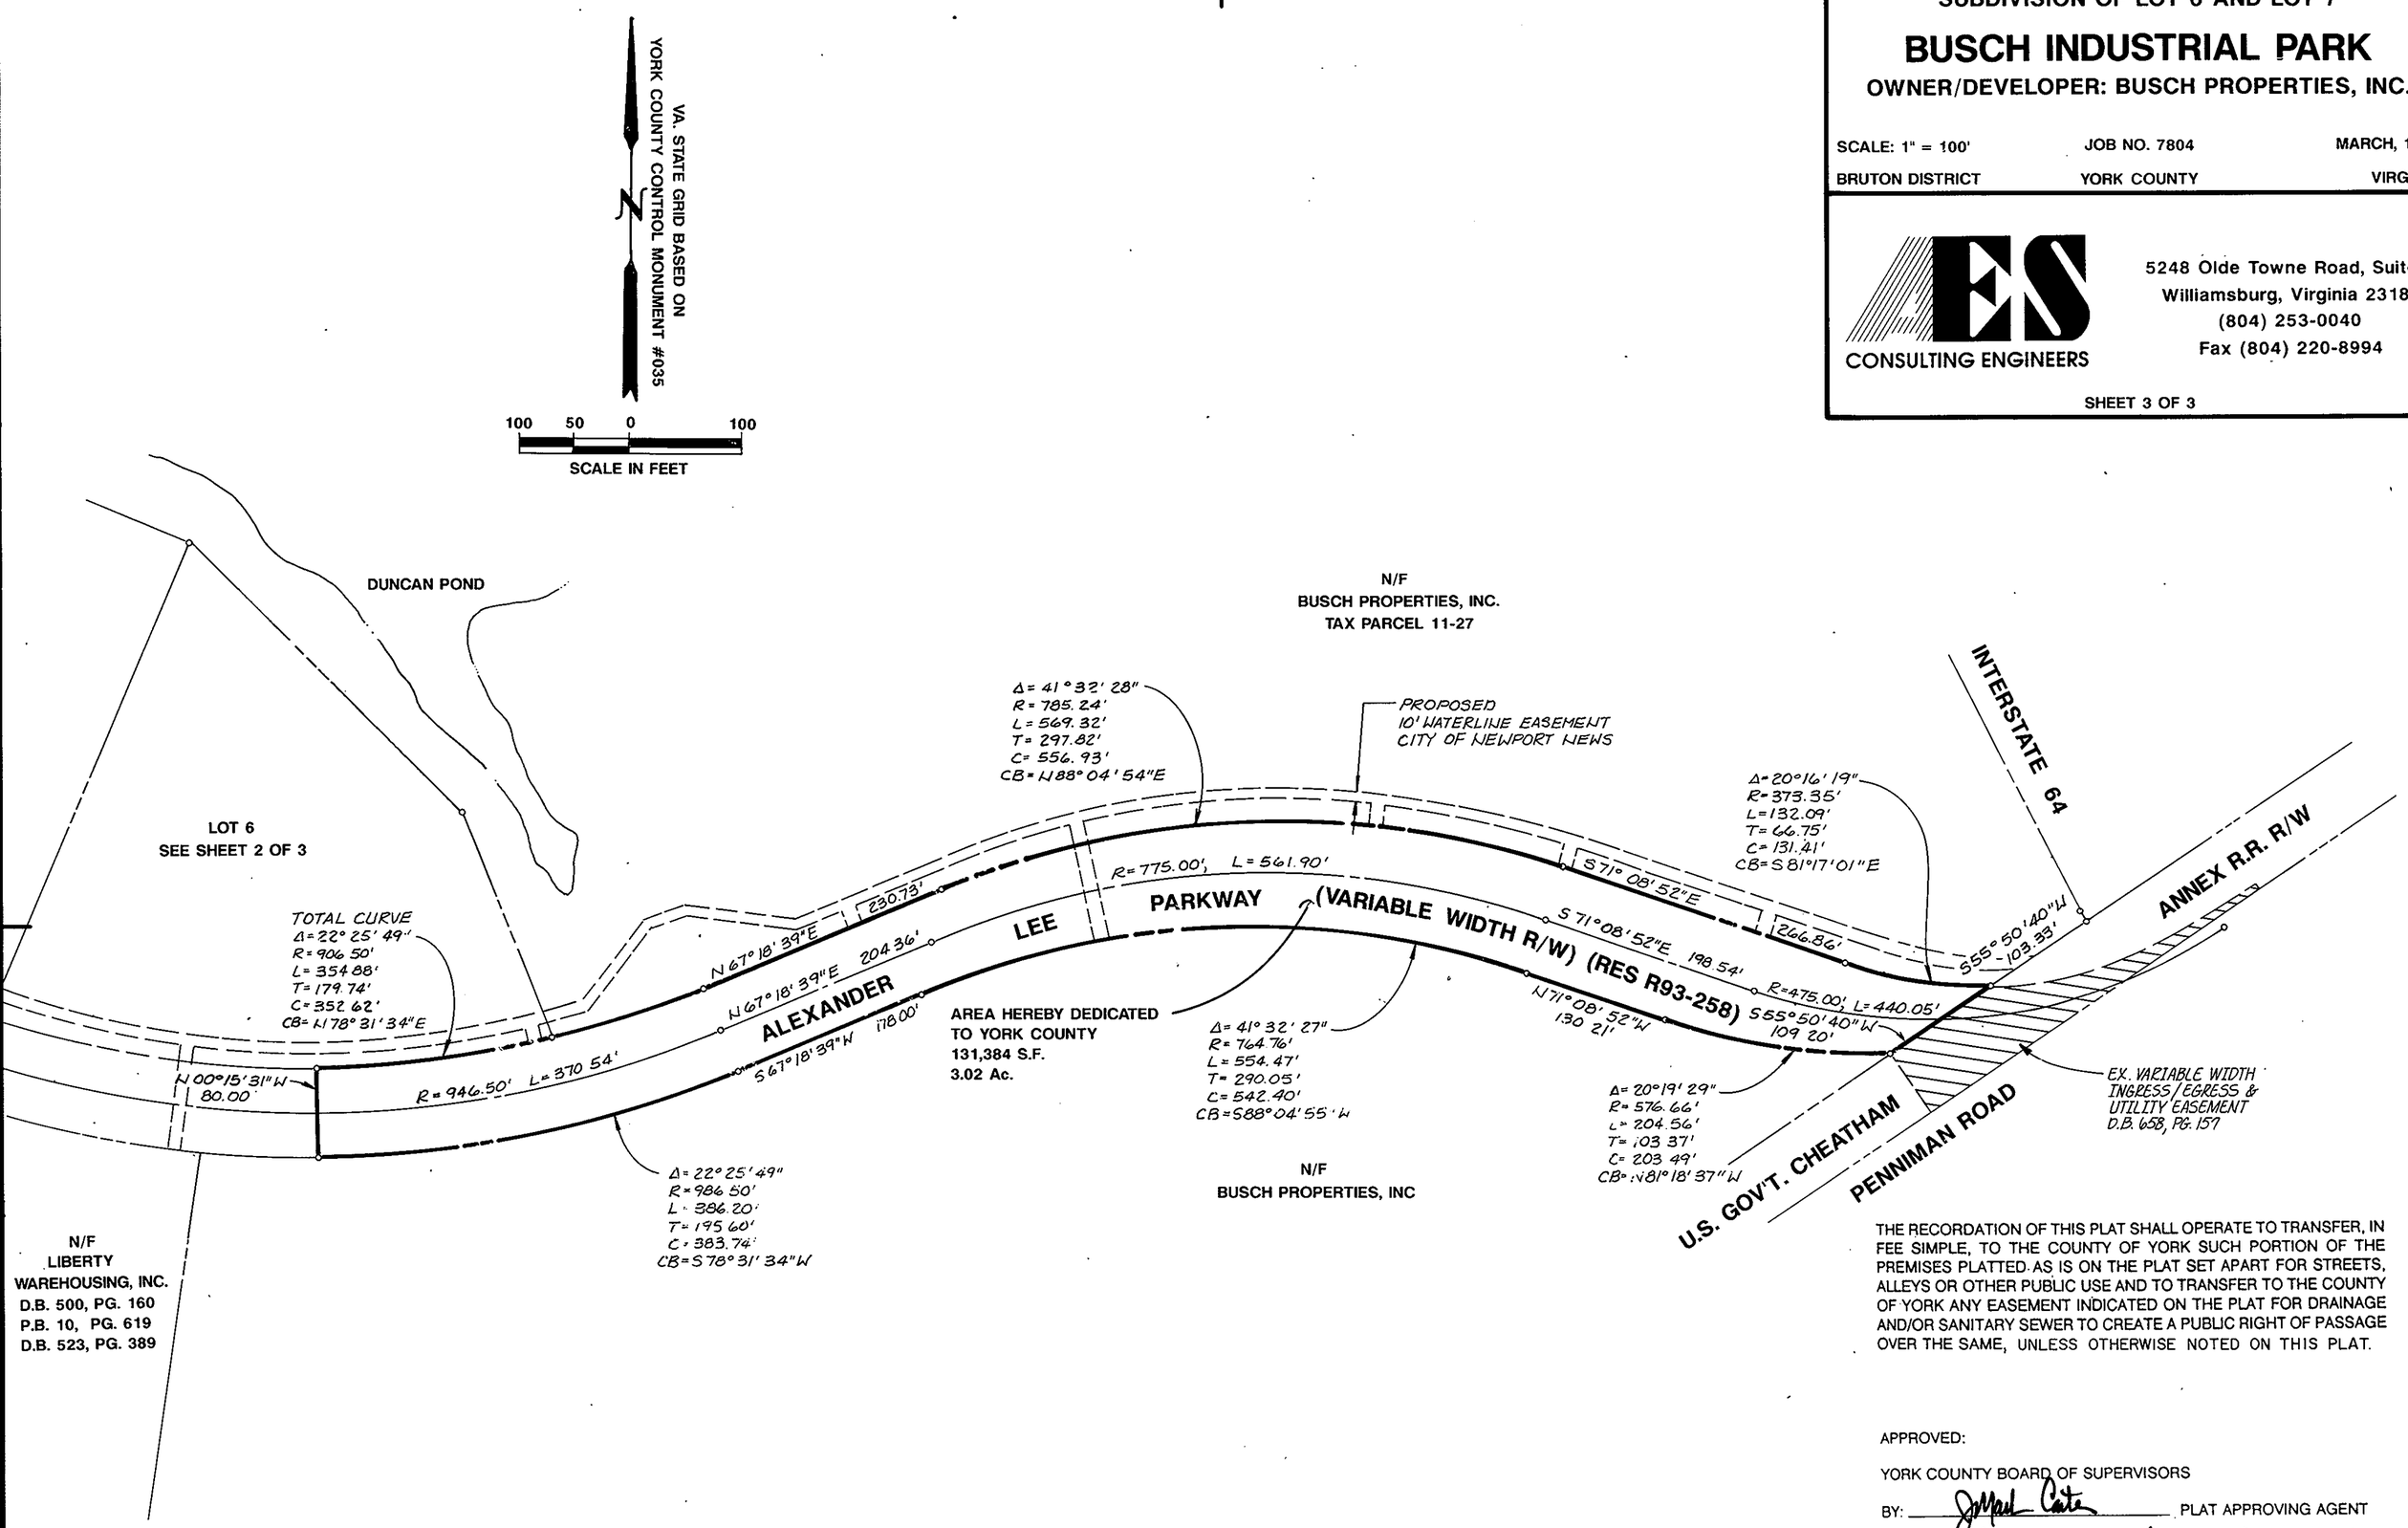

THE RECORDATION OF THIS PLAT SHALL OPERATE TO TRANSFER, IN FEE SIMPLE, TO THE COUNTY OF YORK SUCH PORTION OF THE PREMISES PLATTED AS IS ON THE PLAT SET APART FOR STREETS, ALLEYS OR OTHER PUBLIC USE AND TO TRANSFER TO THE COUNTY OF YORK ANY EASEMENT INDICATED ON THE PLAT FOR DRAINAGE AND/OR SANITARY SEWER TO CREATE A PUBLIC RIGHT OF PASSAGE OVER THE SAME, UNLESS OTHERWISE NOTED ON THIS PLAT.

APPROVED:

YORK COUNTY BOARD OF SUPERVISORS

BY: [signature] PLAT APPROVING AGENT

DATE: SEPTEMBER 1, 1994

STATE OF VIRGINIA
COUNTY OF YORK

IN THE CLERK'S OFFICE OF THE CIRCUIT COURT FOR THE COUNTY OF YORK THE 6th DAY OF September, 1994, THIS MAP PRESENTED AND ADMITTED TO RECORD AS THE LAW DIRECTS, PLAT BOOK 12 PAGE 124 11:50

TESTE: Nancy B. Kane CLERK

BY: [signature] DC

COMMONWEALTH OF VIRGINIA
4-12-94
G. T. WILSON, JR.
CERTIFICATE No. 1183
CERTIFIED LAND SURVEYOR