PLAT OF SUBDIVISION
THE VILLAGES OF KILN CREEK
AVERY WOODS
CORPORATE CENTER 7
COUNTY OF YORK, VIRGINIA

DATE: 8/23/94	SHEET 4 OF 4	SCALE: 1"=50'
PROJECT NO: 93-001R	DRAWN BY: PAUL MICHAEL	

SLEDD, RUNEY & ASSOCIATES, P.C.
ENGINEERS PLANNERS SURVEYORS
11832 ROCK LANDING DRIVE, SUITE 203
NEWPORT NEWS, VIRGINIA 23606
(804) 873-3386

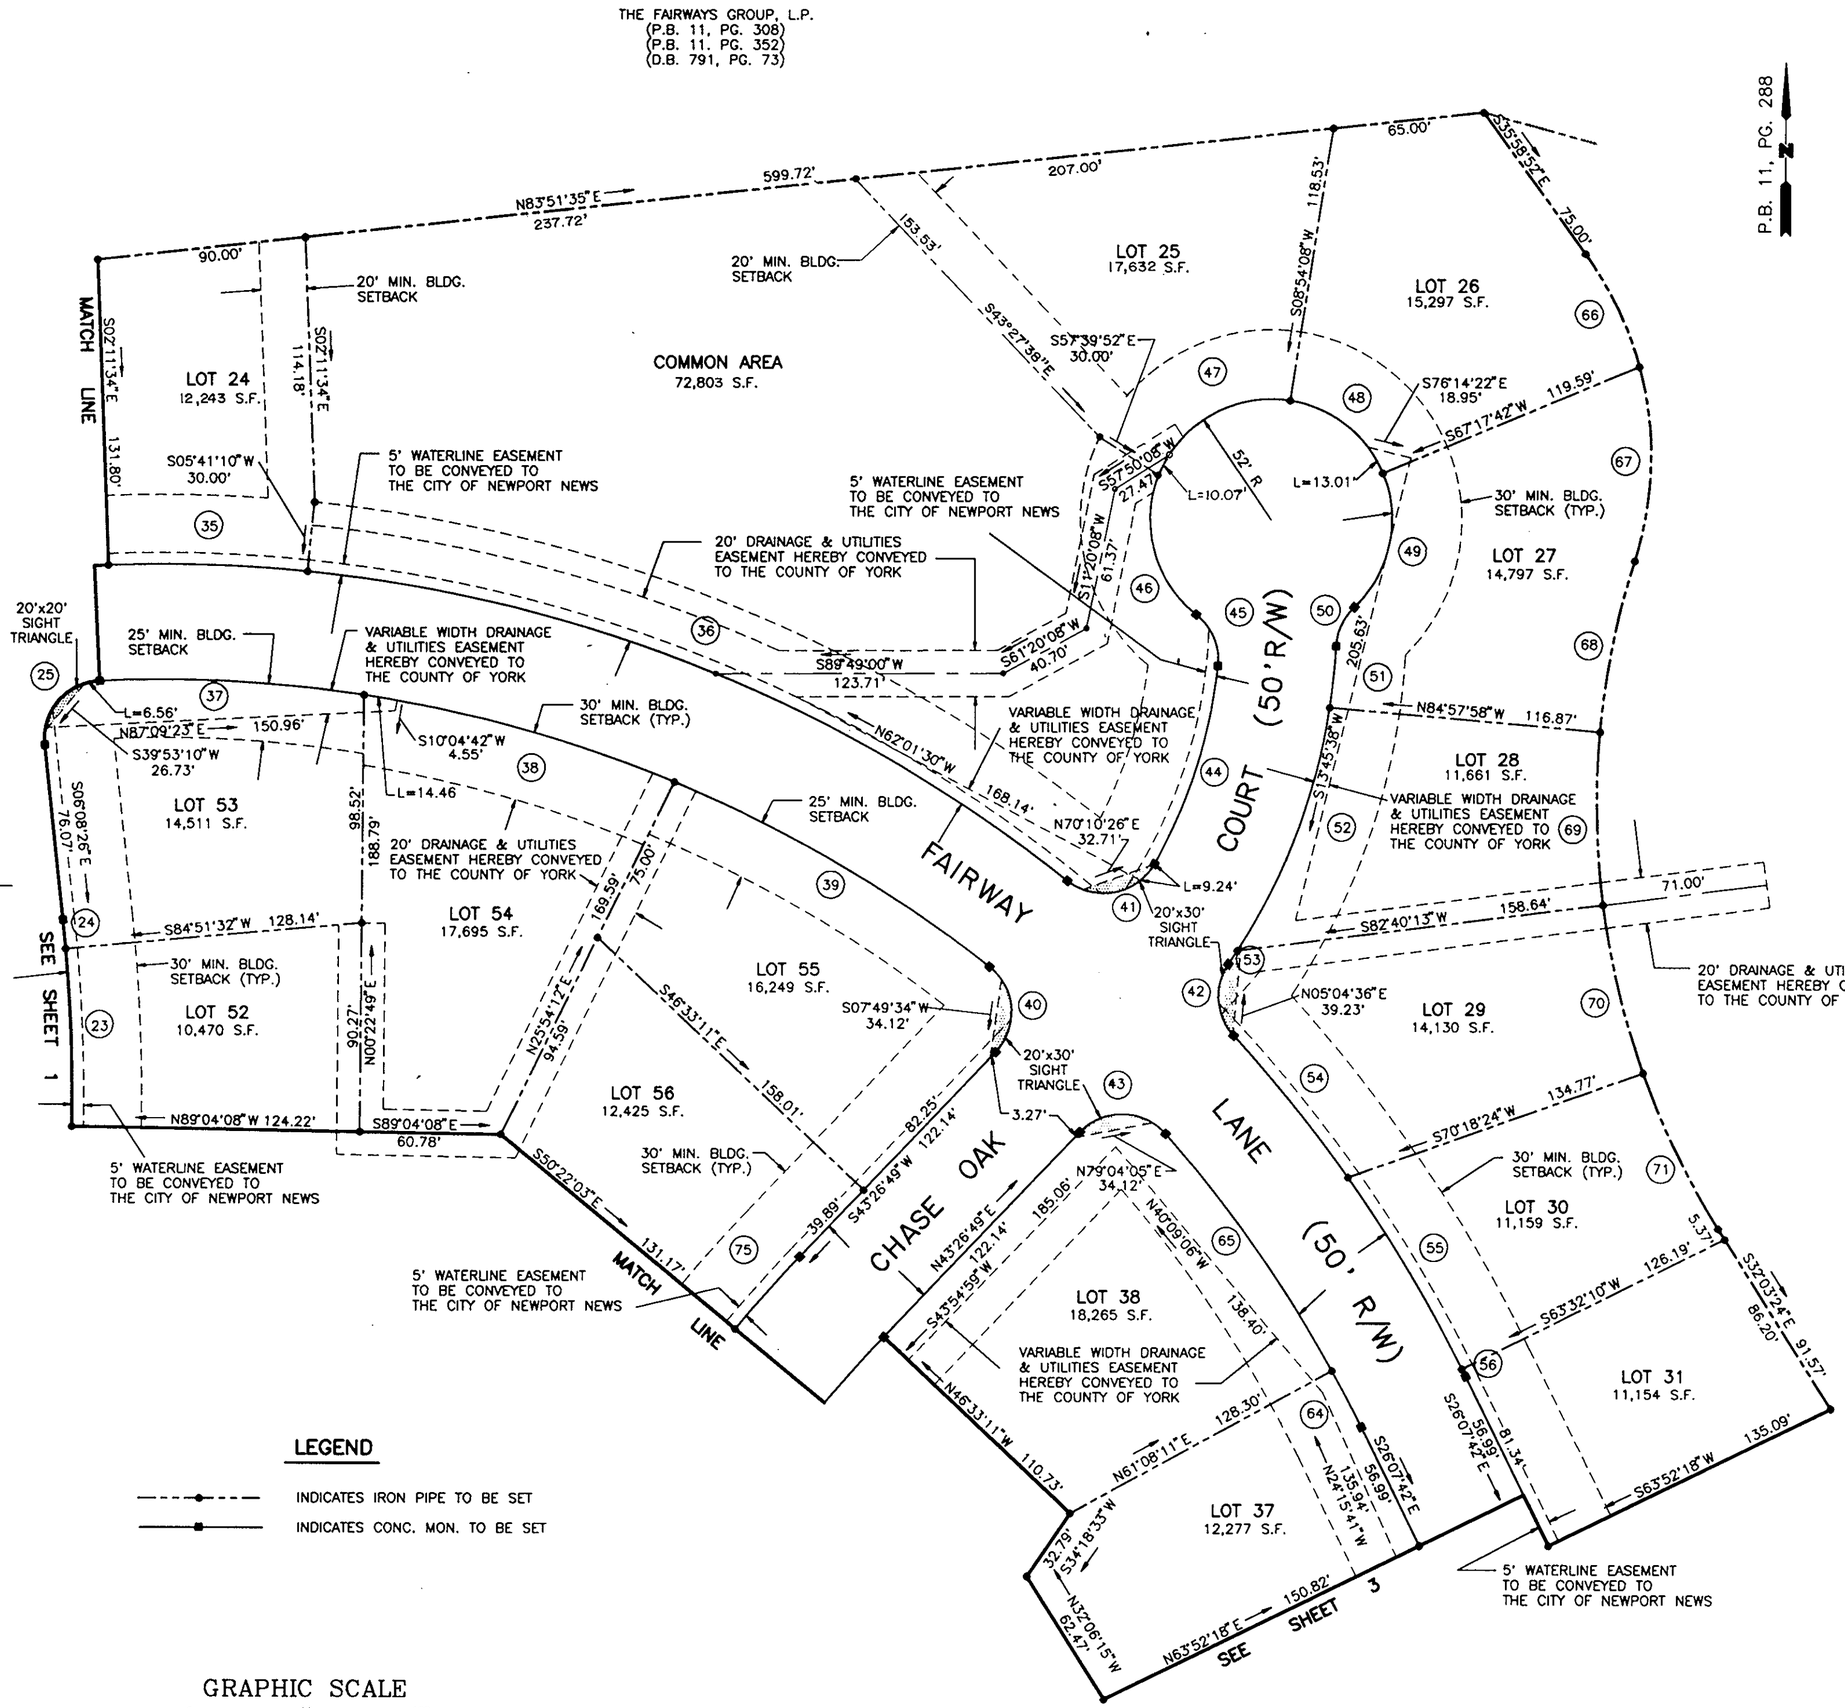

LEGEND

- INDICATES IRON PIPE TO BE SET
- INDICATES CONC. MON. TO BE SET

GRAPHIC SCALE
0 50 100
SCALE: 1" = 50'

COMMONWEALTH OF VIRGINIA
GARRETT S. RUNEY, II
No. 1429-B
12/5/94
LAND SURVEYOR

APPROVED:
YORK COUNTY BOARD OF SUPERVISORS
BY: John T. Wynn
PLAT APPROVING AGENT
DATE: 12-11-95

STATE OF VIRGINIA
COUNTY OF YORK

IN THE CLERK'S OFFICE OF THE CIRCUIT COURT FOR THE COUNTY OF YORK, THE 11th DAY OF Dec, 1995. THIS MAP WAS PRESENTED AND ADMITTED TO RECORD AS THE LAW DIRECTS IN PLAT BOOK 12, PAGE 315-335

TESTE: Nancy B. Kane, Clerk
CLERK
BY: [signature] DC

MBCKD