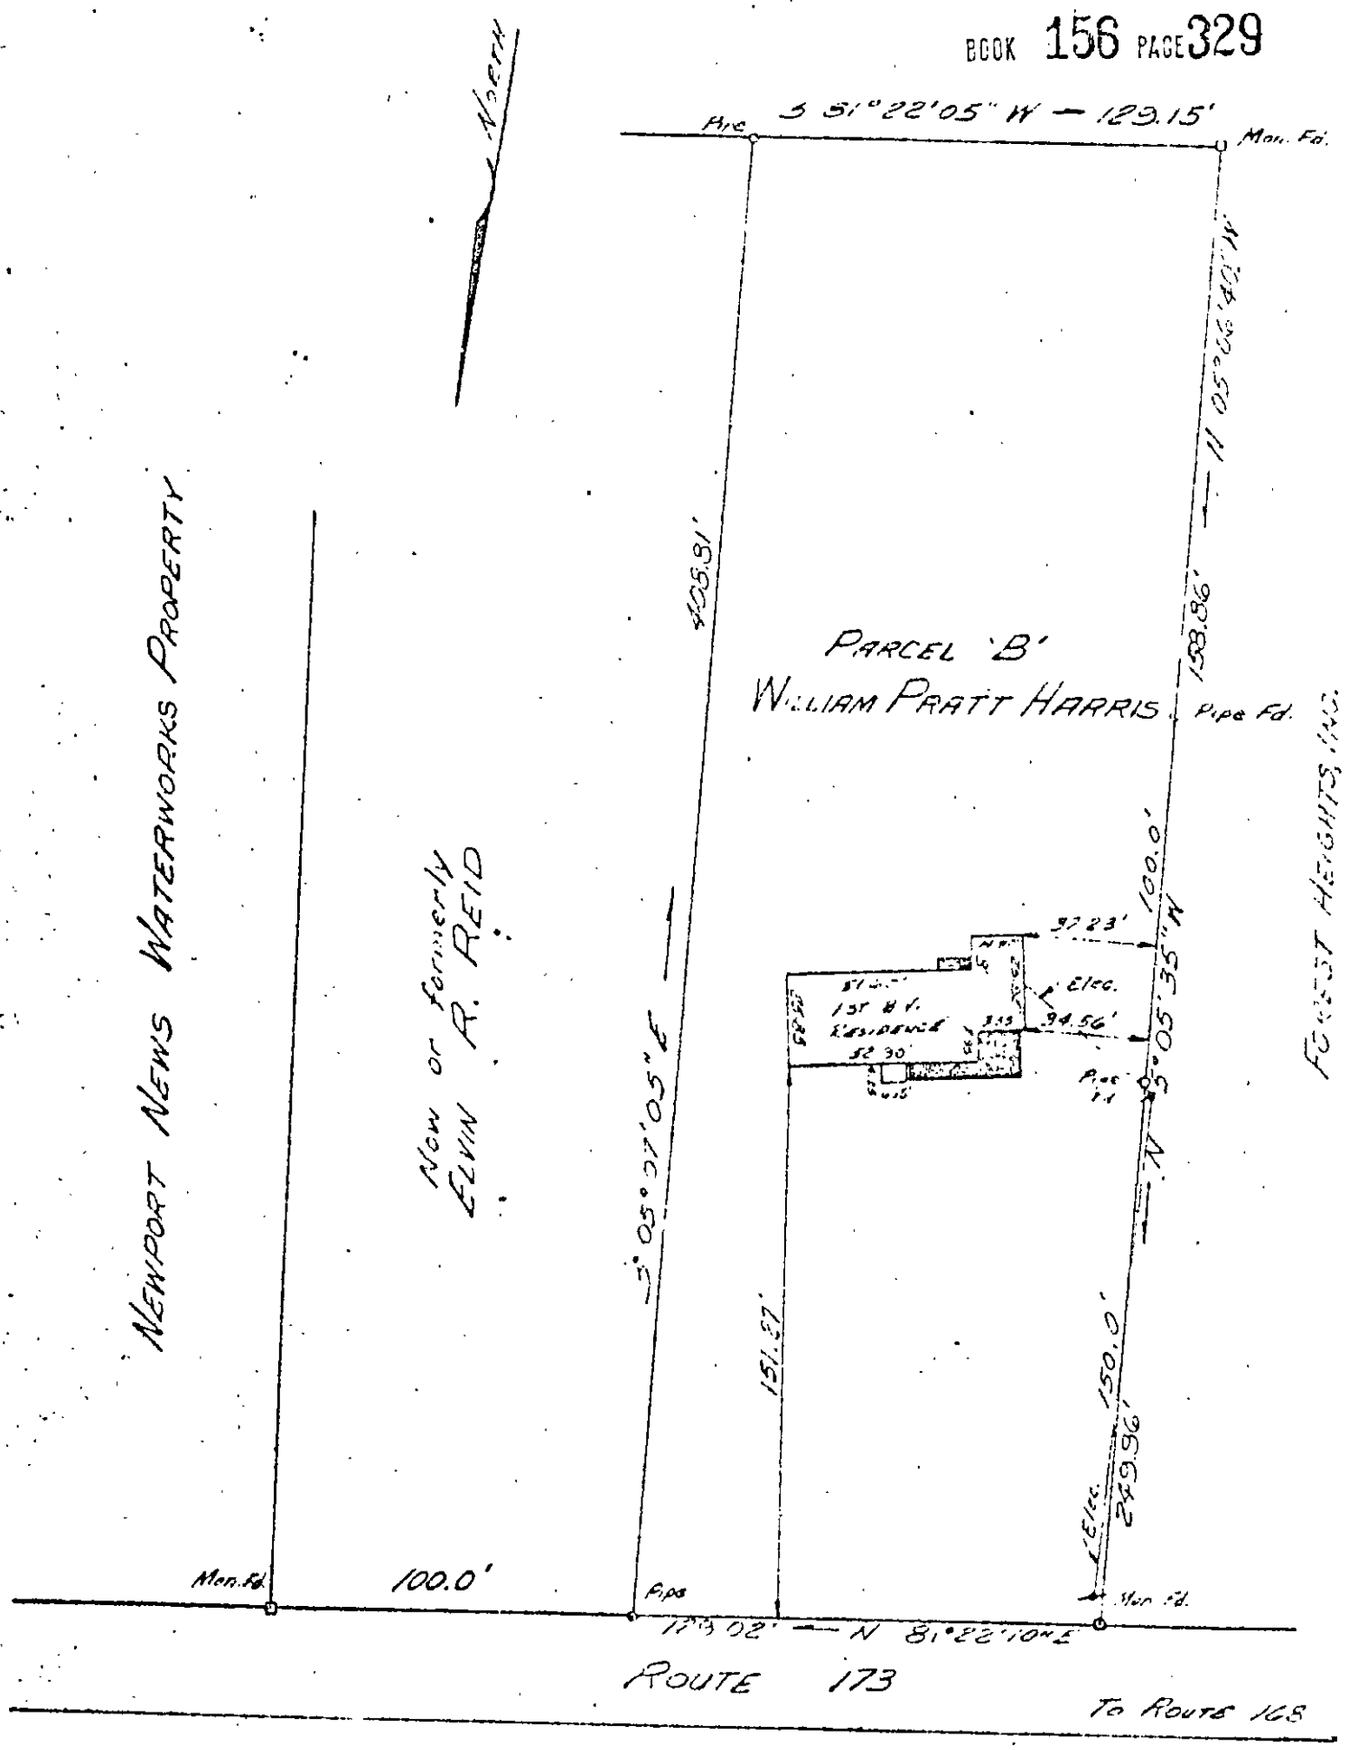

THIS IS TO CERTIFY THAT ON JAN. 22, 1962, I SURVEYED THE PROPERTY SHOWN ON THIS PLAT, AND THAT THE TITLE LINES AND THE WALLS OF THE BUILDING ARE AS SHOWN ON THIS PLAT

THE BUILDING STANDS STRICTLY WITHIN THE TITLE LINES AND THERE ARE NO ENCROACHMENTS OF OTHER BUILDINGS ON THE PROPERTY EXCEPT AS SHOWN.

Jon D. Coenen

PLAT OF THE PROPERTY OF
WILLIAM PRATT HARRIS
PARCEL 'B'
PART OF THE PROPERTY
FORMERLY BELONGING TO
FOREST HEIGHTS, INC.
YORK COUNTY,
VIRGINIA

COENEN & ASSOCIATES, ENGINEERS
NEWPORT NEWS, VIRGINIA 1962
SCALE 1" = 50' JAN. 22, 19

29-101

1133-L FD 47 PAGE 17