177-455

BOOK 177 PAGE 455

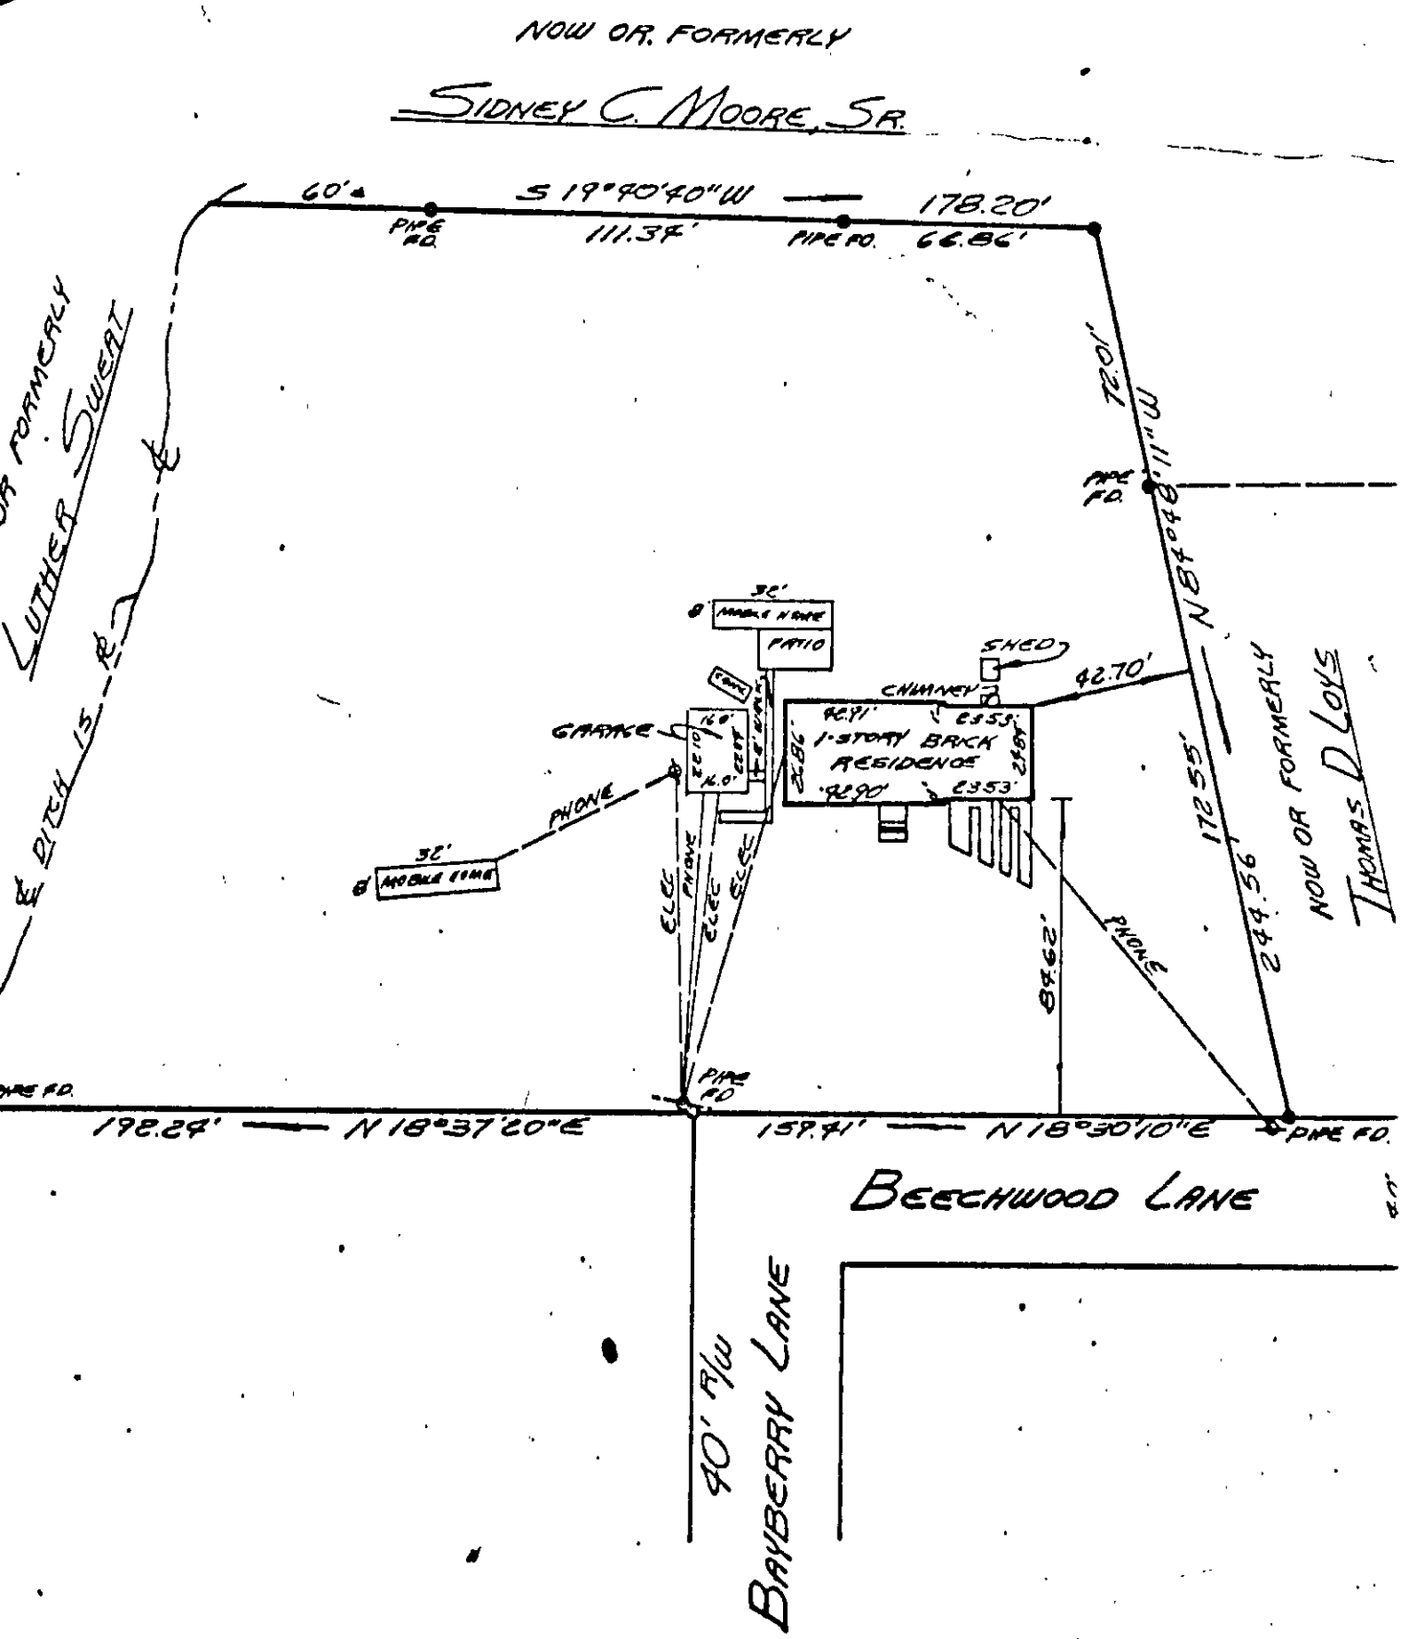

#110 BEECHWOOD LANE

THIS IS TO CERTIFY THAT ON JUNE 1, '64, I SURVEYED THE PROPERTY SHOWN ON THIS PLAT, AND THAT THE TITLE LINES AND THE WALLS OF THE BUILDING ARE AS SHOWN ON THIS PLAT.

THE BUILDING STANDS STRICTLY WITHIN THE TITLE LINES AND THERE ARE NO ENCROACHMENTS OF OTHER BUILDINGS ON THE PROPERTY EXCEPT AS SHOWN.

D. L. Gallent

38A1 (3) 1-1

JOB NO. 2749-C F.B. 204 PAGE 68

PLAT OF THE PROPERTY OF

DONALD L. & MAXINE ROBERTS

1.65 AC.±

YORK COUNTY, VIRGINIA

COENEN & ASSOCIATES, ENGINEERS
NEWPORT NEWS, VIRGINIA

SCALE 1" = 50'

DATE JUNE 11, 1964