374-317

BOOK 374 PAGE 317

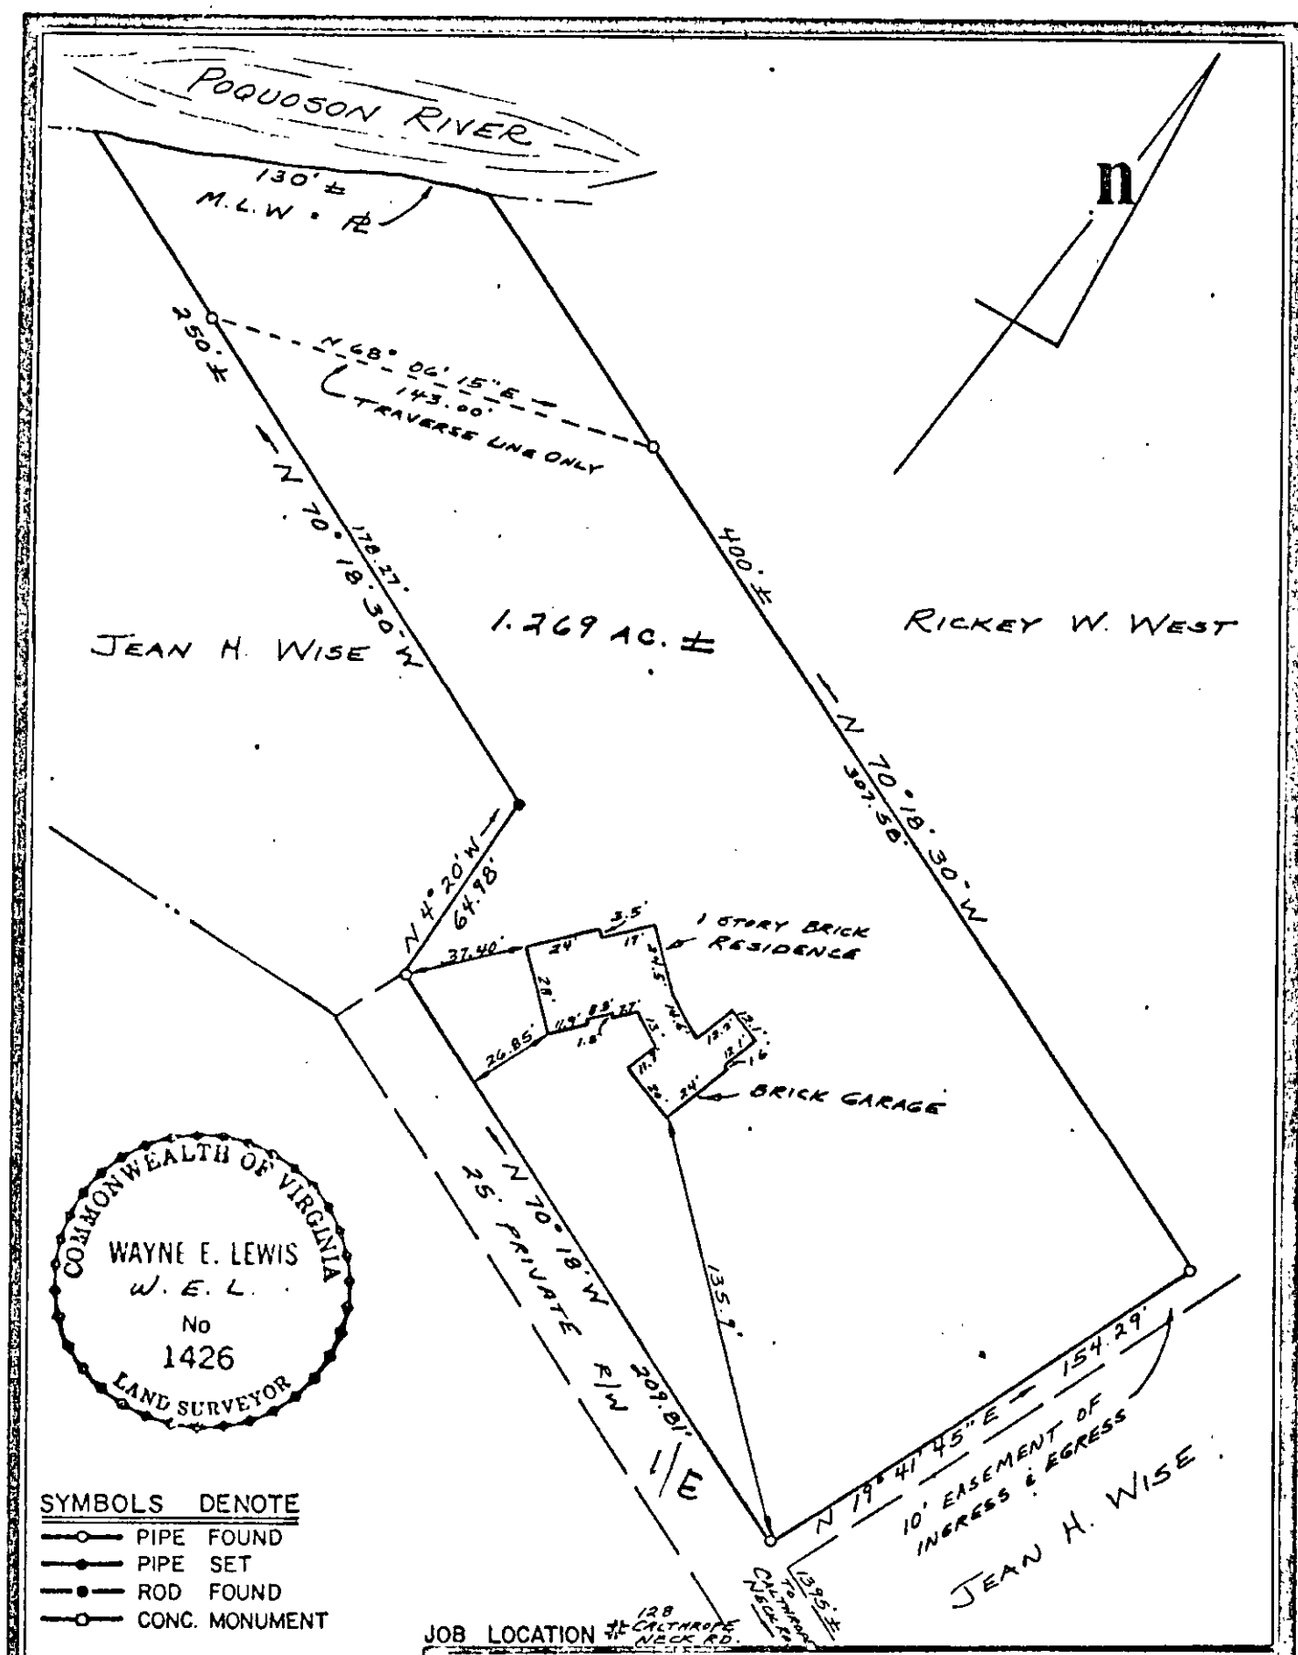

COMMONWEALTH OF VIRGINIA
WAYNE E. LEWIS
W. E. L.
No
1426
LAND SURVEYOR

SYMBOLS DENOTE
- PIPE FOUND
- PIPE SET
- ROD FOUND
- CONC. MONUMENT

JOB LOCATION

PLAT OF THE PROPERTY OF: WILLIAM RODGERS JONES & WILLIAM RODGERS JONES, II

I, Wayne E. Lewis HEREBY CERTIFY THAT THE SURVEY REPRESENTED BY THIS PLAT WAS MADE ON THIS DATE AND IS CORRECT TO THE BEST OF MY KNOWLEDGE AND BELIEF THERE ARE NO ENCROCHMENTS OF OTHER BUILDINGS UNLESS SHOWN HEREON.

E. J. KELLER, Inc.
LAND SURVEYOR
NEWPORT NEWS, VIRGINIA

PARCEL OF LAND
CONTAINING 1.269 ACRE ±
BEING PART OF PARCEL D
PLAT OF DIVISION OF
W. S. DRYDEN ESTATE
PLAT BOOK 4 PAGE 53
BETHEL DISTRICT
YORK COUNTY VIRGINIA

CODE: 83-92	DWN. BY: WEL	SCALE: 1" = 50'	TO: SHELTON	DATE: Feb. 4, '83

30E (1) D1 ✓