FAIR CHASE RUN

BETHEL DISTRICT
YORK COUNTY, VIRGINIA
OCTOBER 28, 2005

ADPA A.D. POTTS & ASSOCIATES, INC.
11524 JEFFERSON AVENUE
NEWPORT NEWS, VIRGINIA 23601
PHONE: (757) 595-4610

0' 50' 100' 150'

SCALE: 1"=50'

SHEET 2 OF 2

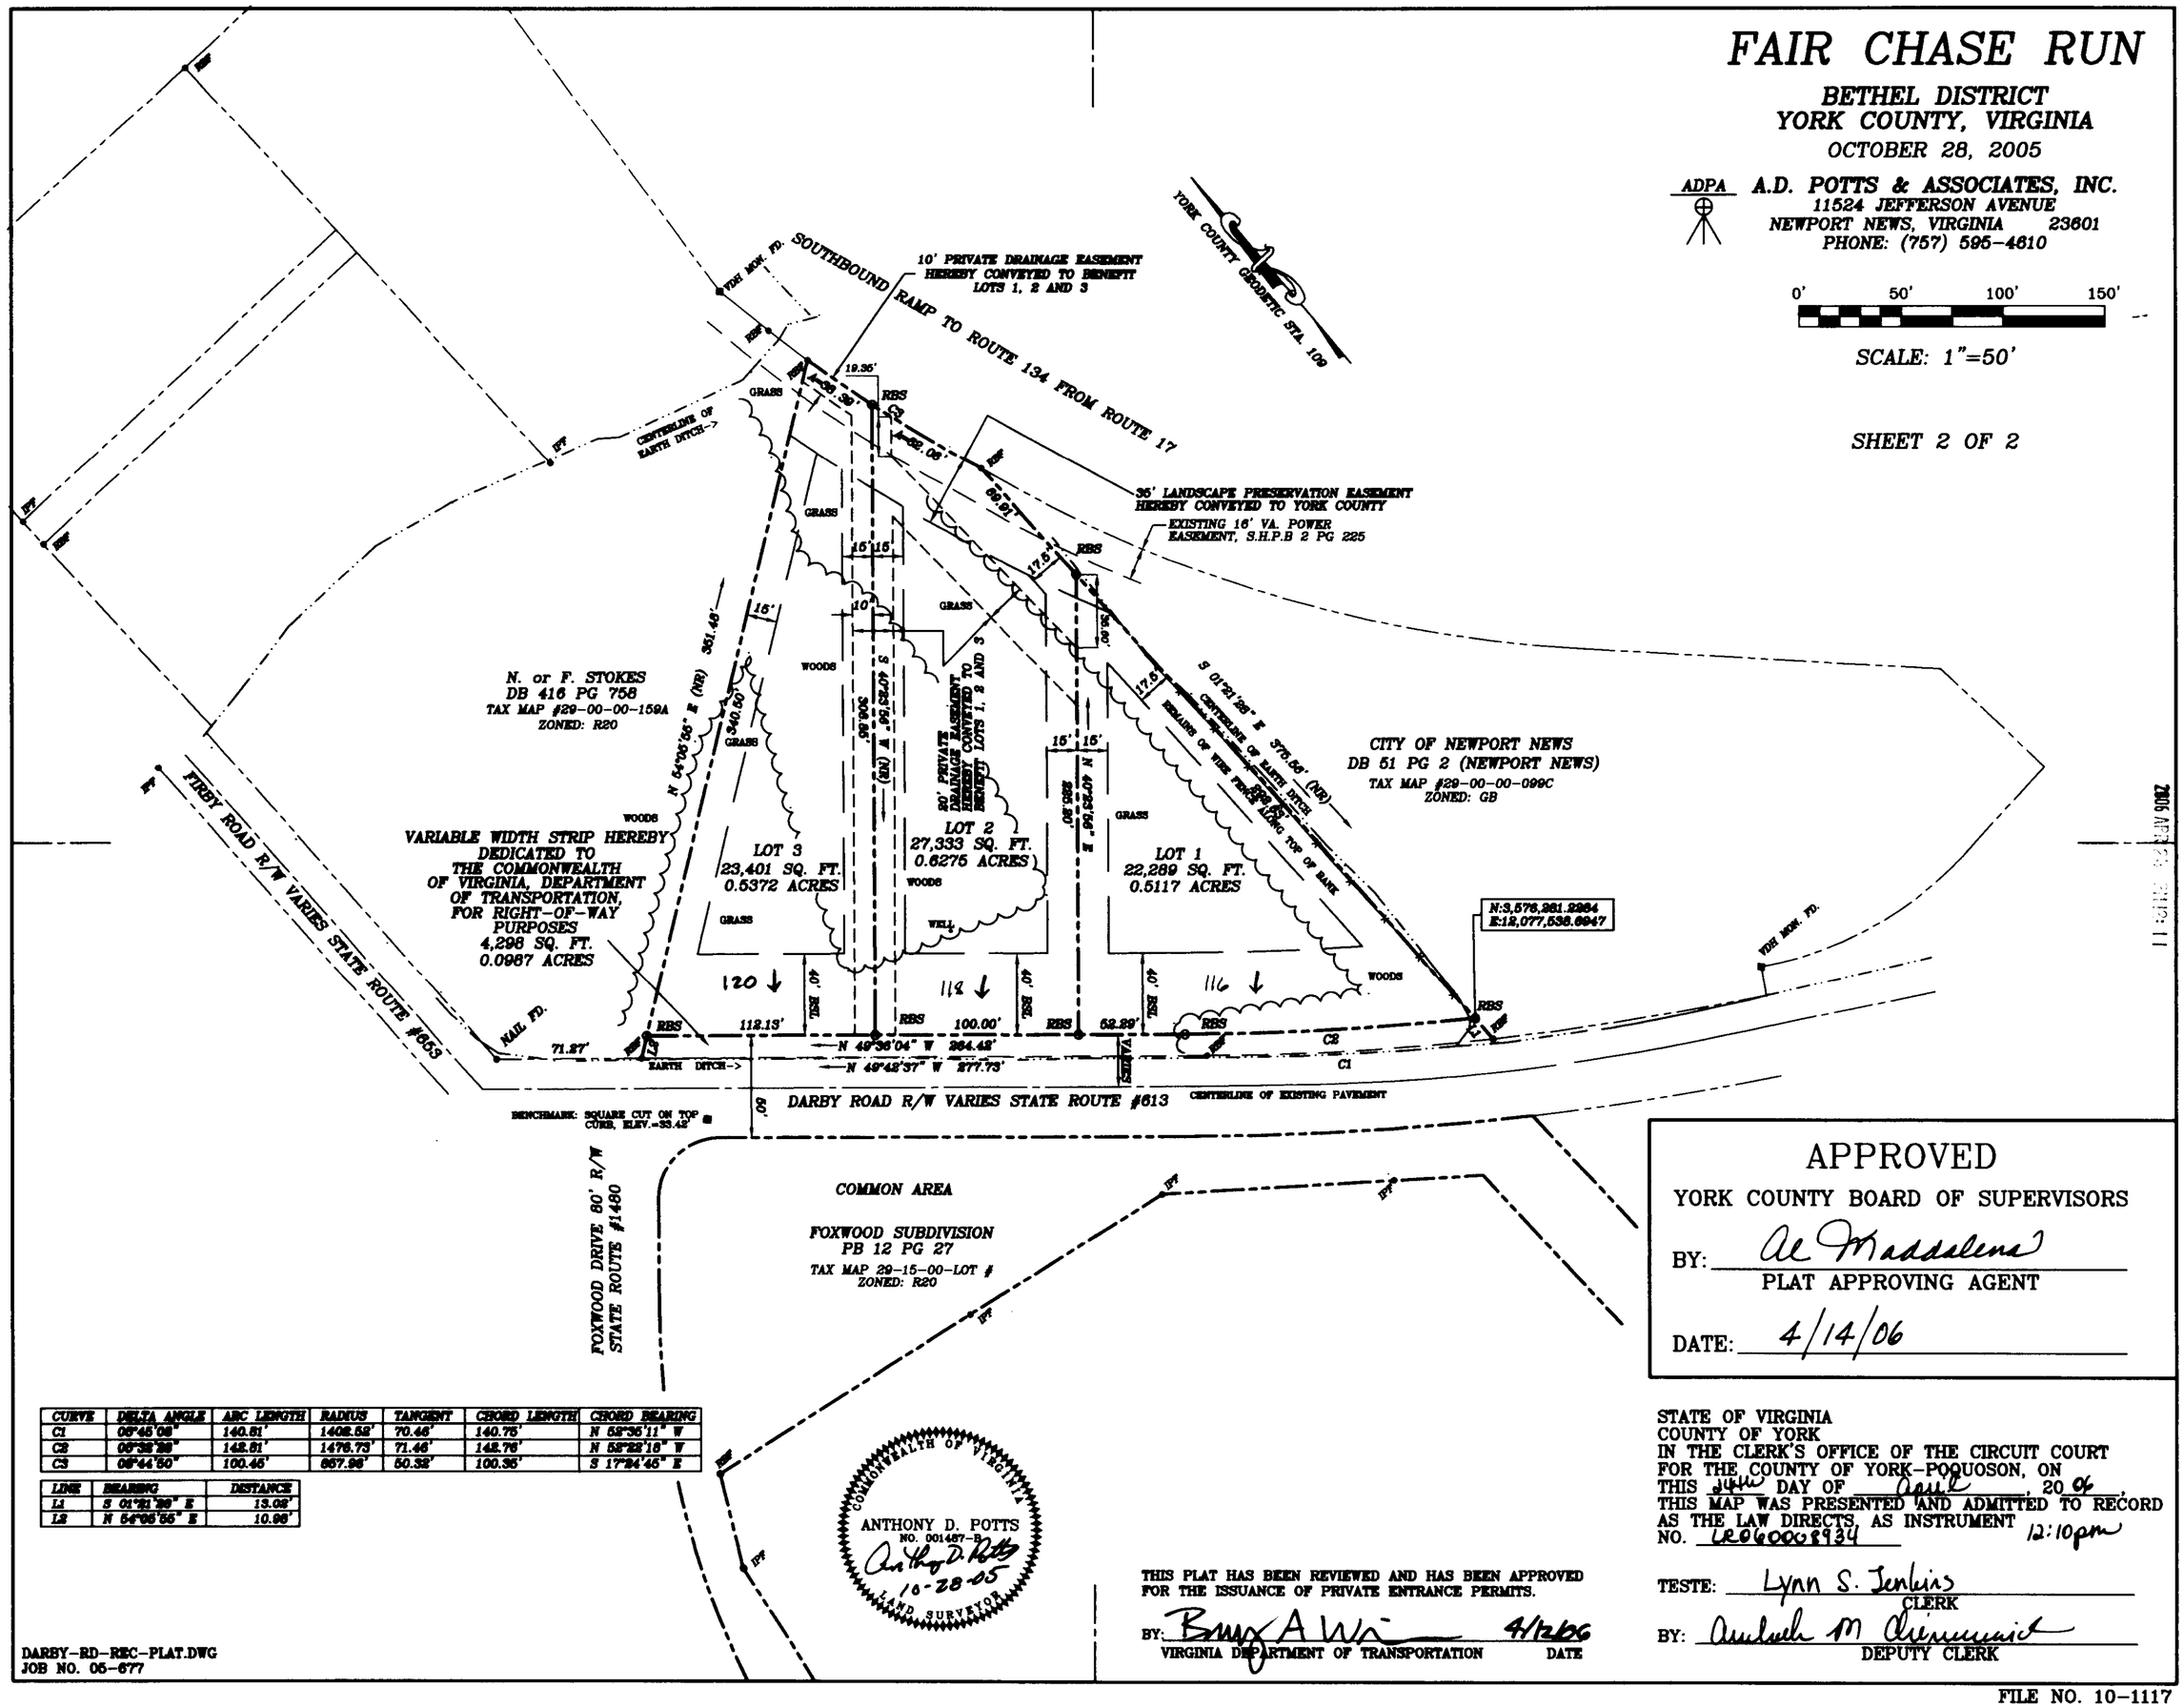

CURVE	DELTA ANGLE	ARC LENGTH	RADIUS	TANGENT	CHORD LENGTH	CHORD BEARING
C1	05°45'09"	140.61'	1402.52'	70.46'	140.75'	N 52°35'11" W
C2	05°38'29"	142.61'	1476.73'	71.46'	142.76'	N 52°22'16" W
C3	06°44'50"	100.46'	857.96'	50.32'	100.35'	S 17°24'45" E

LINE	BEARING	DISTANCE
L1	S 01°21'28" E	13.08'
L2	N 54°05'55" E	10.98'

COMMONWEALTH OF VIRGINIA
ANTHONY D. POTTS
NO. 001487-B
10-28-05
LAND SURVEYOR

THIS PLAT HAS BEEN REVIEWED AND HAS BEEN APPROVED FOR THE ISSUANCE OF PRIVATE ENTRANCE PERMITS.

BY: 4/12/06
VIRGINIA DEPARTMENT OF TRANSPORTATION DATE

APPROVED
YORK COUNTY BOARD OF SUPERVISORS

BY: A. Maddalena
PLAT APPROVING AGENT

DATE: 4/14/06

STATE OF VIRGINIA
COUNTY OF YORK
IN THE CLERK'S OFFICE OF THE CIRCUIT COURT FOR THE COUNTY OF YORK-POQUOSON, ON THIS 24th DAY OF April, 20 06, THIS MAP WAS PRESENTED AND ADMITTED TO RECORD AS THE LAW DIRECTS, AS INSTRUMENT NO. 120600008934 12:10pm

TESTE: Lynn S. Jenkins
CLERK

BY: Andrea M Chrismick
DEPUTY CLERK

DARBY-RD-REC-PLAT.DWG
JOB NO. 05-677

FILE NO. 10-1117