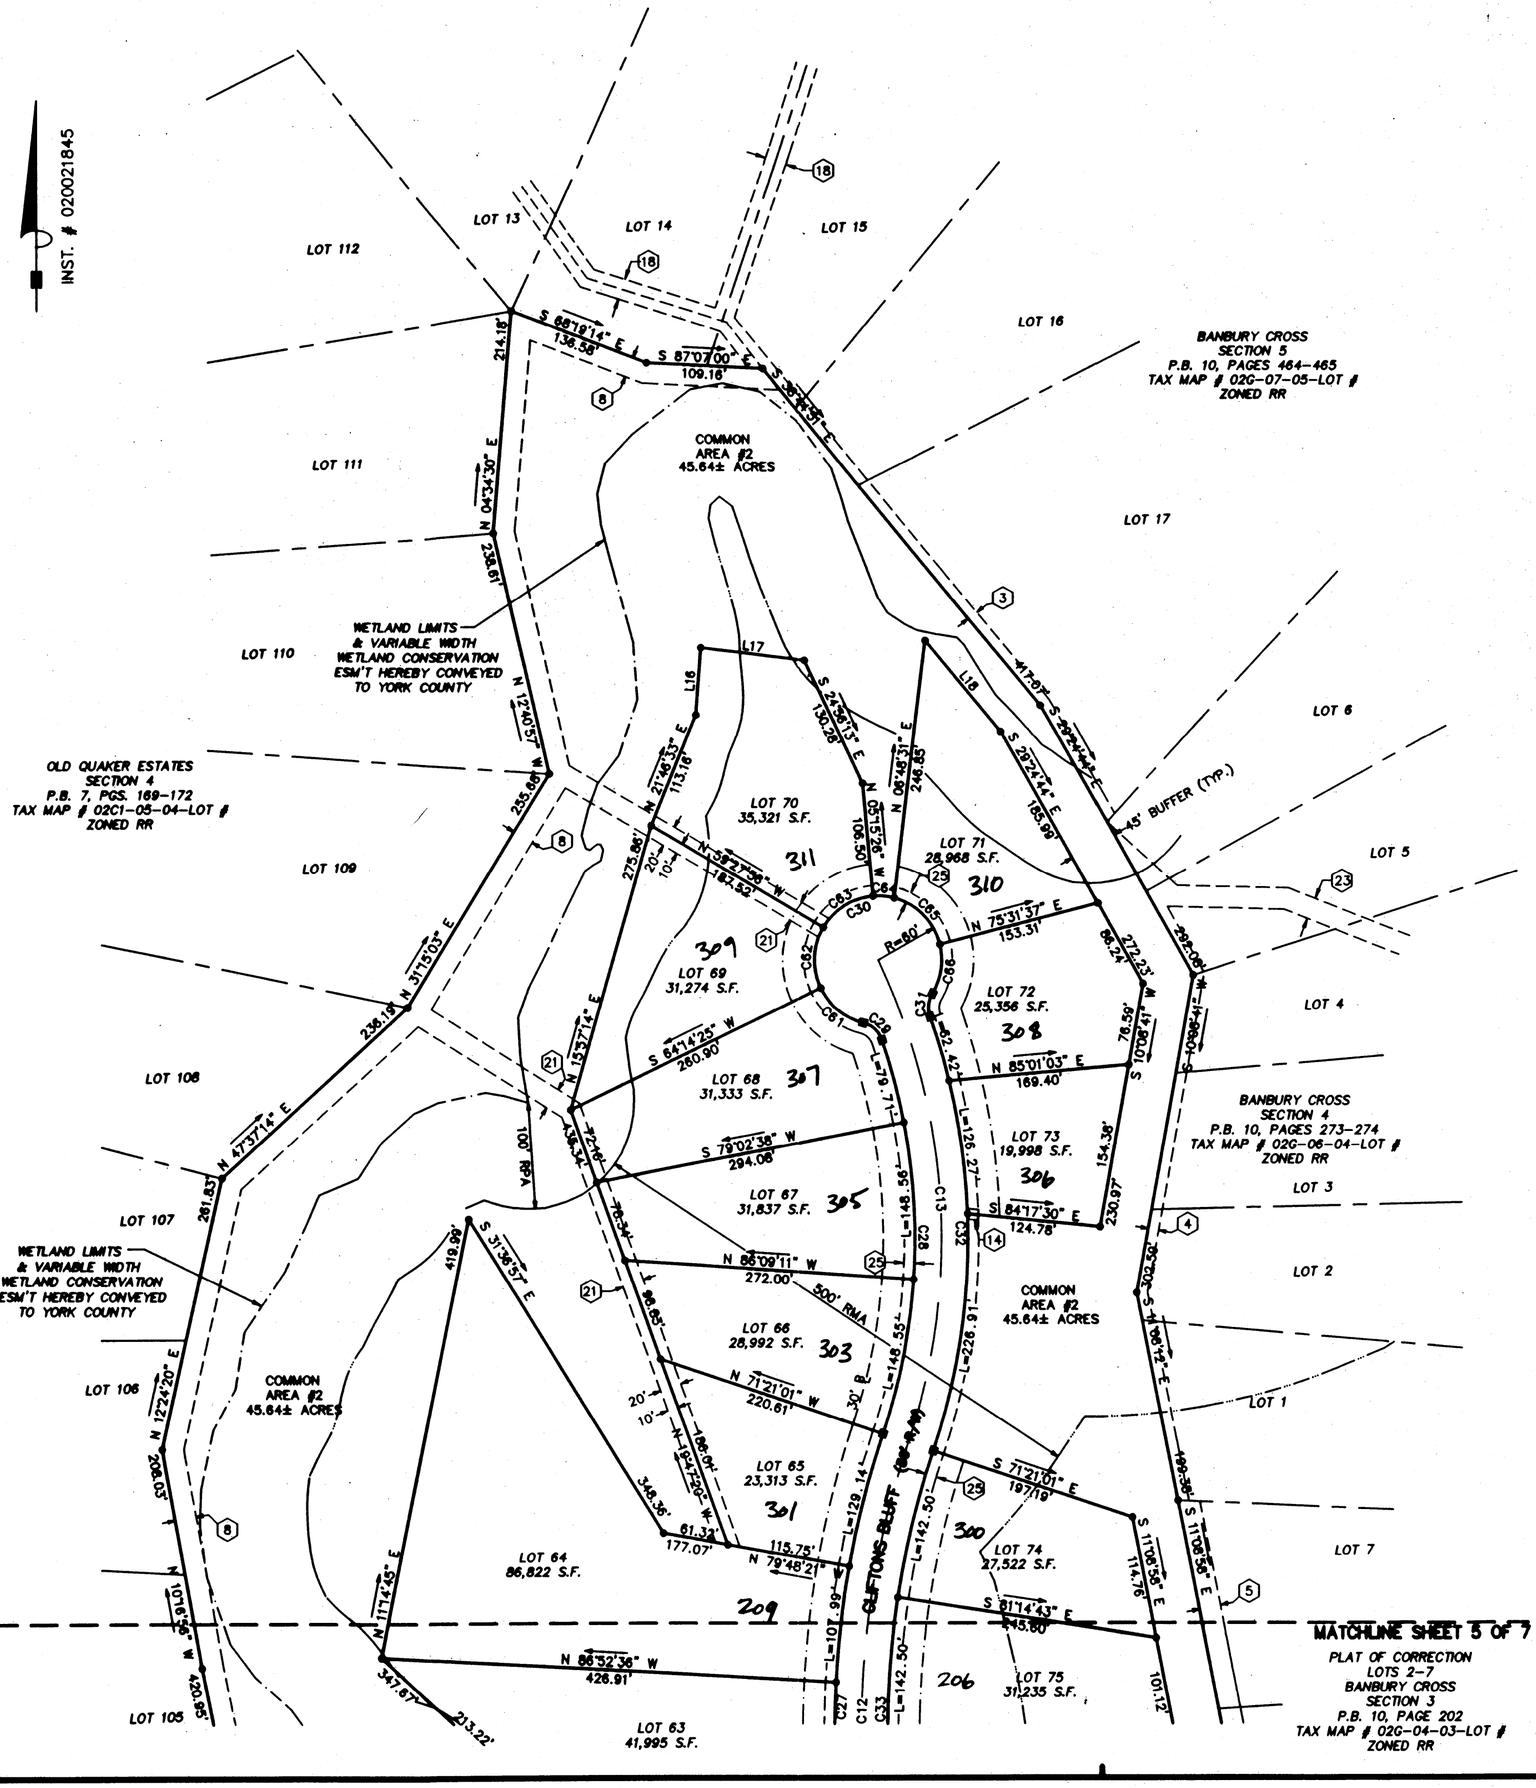

SUBDIVISION PLAT OF

THE OAKS AT FENTON MILL

BRUTON MAGISTERIAL DISTRICT

COUNTY OF YORK, VIRGINIA

SCALE : 1" = 100' DATE : 31 MARCH 2005

DAVIS & ASSOCIATES, P.C.

SURVEYORS – PLANNERS

3630 GEORGE WASHINGTON

MEMORIAL HIGHWAY – SUITE "G"

YORKTOWN, VIRGINIA 23693

100 0 100 300

Scale 1" = 100 ft

GRAPHIC SCALE

SHEET 6 OF 7

– S Y M B O L S –

30' B	DENOTES MINIMUM BUILDING SETBACK LINE
	DENOTES IRON ROD FOUND
	DENOTES IRON PIPE FOUND
	DENOTES IRON RODS TO BE SET AT ALL PROPERTY LINE JUNCTURES
	DENOTES CONCRETE MONUMENT FOUND
	DENOTES CONCRETE MONUMENT TO BE SET
RMA	DENOTES RESOURCE MANAGEMENT AREA
RPA	DENOTES RESOURCE PROTECTION AREA

COMMONWEALTH OF VIRGINIA
DONALD W. DAVIS
No. 1402a
1418b
LAND SURVEYOR
3/31/05

APPROVED

YORK COUNTY BOARD OF SUPERVISORS

BY: _____
PLAT APPROVING AGENT

DATE: 11/21/06

STATE OF VIRGINIA
COUNTY OF YORK
IN THE CLERK'S OFFICE OF THE CIRCUIT
COURT FOR THE COUNTY OF YORK–POQUOSON
THE 21st DAY OF NOV 20 06, THIS MAP WAS
PRESENTED AND ADMITTED TO RECORD AS
THE LAW DIRECTS AS INSTRUMENT # 060029212
1:39pm

TESTE: _____
CLERK

BY: _____