Plat Book No. 1 Page 131

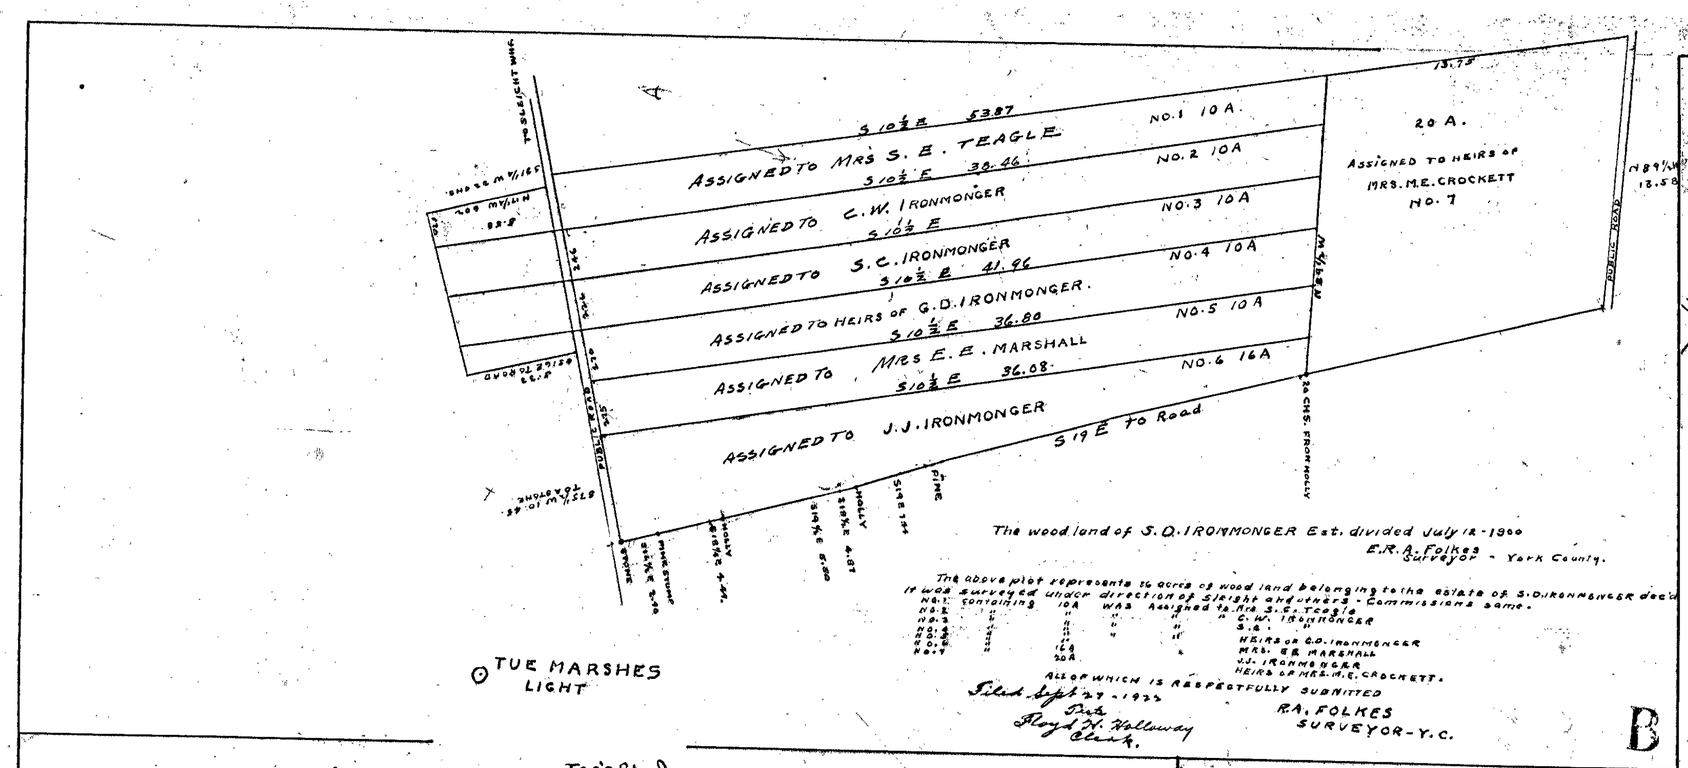

The wood land of S. D. IRONMONGER Est. divided July 12-1900
E. R. A. Folkes Surveyor - York County.

The above plot represents 76 acres of wood land belonging to the estate of S. D. IRONMONGER dec'd
It was surveyed under direction of Speight and others - Commissioners same.
No. 1 containing 10 A was Assigned to Mrs. S. E. Teagle
No. 2 " " " " C. W. IRONMONGER
No. 3 " " " " S. C. "
No. 4 " " " " HEIRS OF G. D. IRONMONGER
No. 5 " " " " MRS. E. E. MARSHALL
No. 6 16 A " " J. J. IRONMONGER
No. 7 20 A " " HEIRS OF MRS. M. E. CROCKETT.

ALL OF WHICH IS RESPECTFULLY SUBMITTED
Filed Sept 27 - 1900
Test: Floyd H. Holloway Clerk.
R. A. FOLKES
SURVEYOR - Y. C.

B

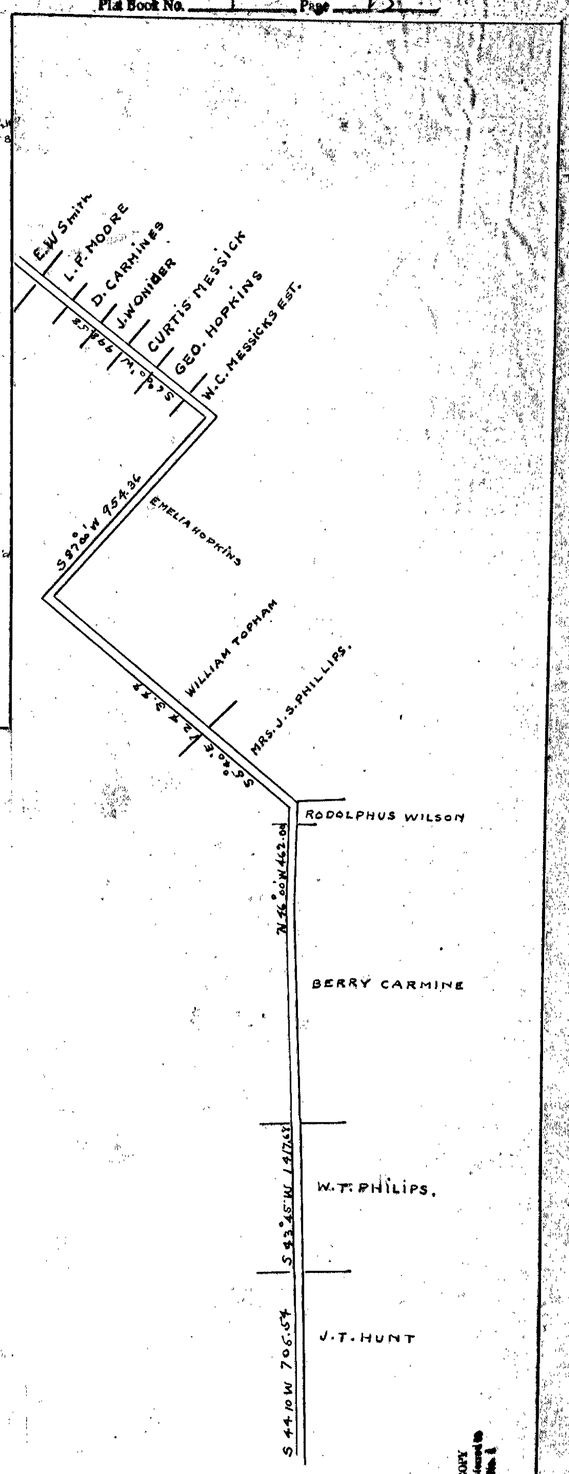

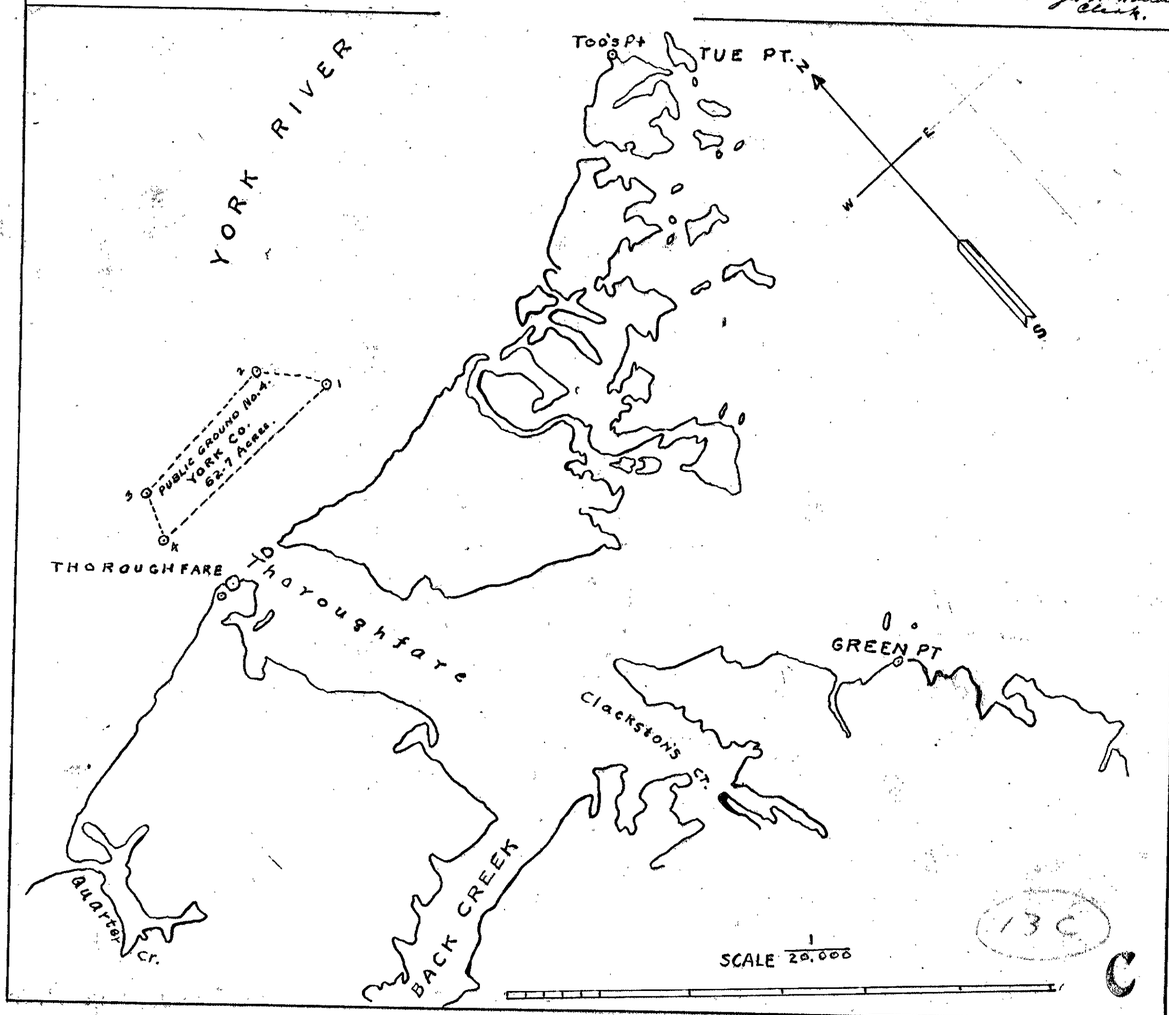

NAME	DIST.	AREA
J. T. Hunt	761.64	0.49
W. T. Phillips	577.5	0.4
Berry Carmine	1167.64	0.79
Rodolphus Wilson	85.44	0.06
Mrs. J. S. Phillips	452.76	0.3
William Topham	790.68	0.5
Amelia Hopkins	964.26	0.68
W. C. Messicks Est.	138.6	0.09
Geo. Hopkins	165.0	0.11
Curtis Messick	146.52	0.1
J. W. Orden	137.28	0.09
D. Carmine	145.2	0.1
L. F. Moore	158.4	0.11
E. W. Smith	107.58	0.07

Road 30 ft. wide from a point on tabernacle road near Parkers Store
York County, Va. April 1893 Scale 400 ft. to the inch.
J. H. Coleman Civil and Sanitary Engr.

131

THIS PLAT IS A COPY
Original has been transferred to Reserve Plat Book No. 8

A

13