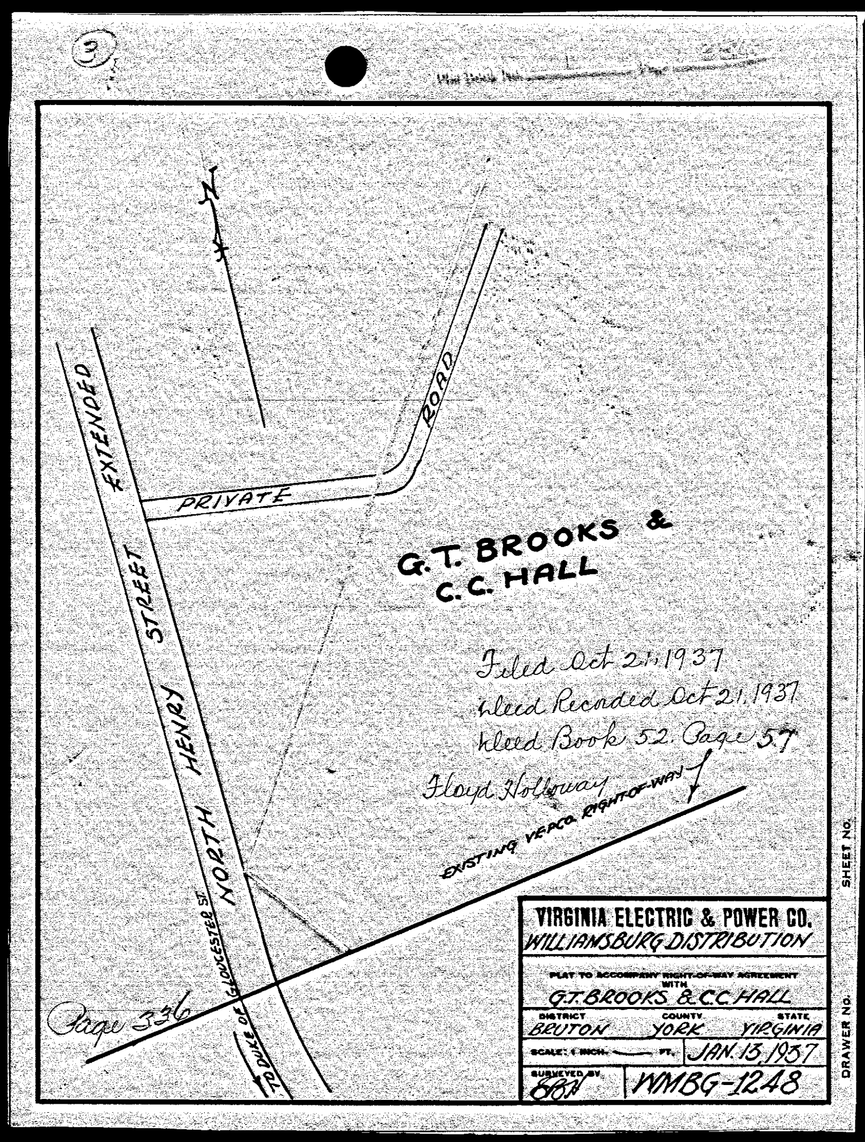
3
N
EXTENDED
PRIVATE
ROAD
NORTH HENRY STREET
TO DUKE OF GLOUCESTER ST.
G.T. BROOKS &
C.C. HALL
Filed Oct 21, 1937
Weed Recorded Oct 21, 1937
Weed Book 52 Page 57
Floyd Holloway
EXISTING VERGE RIGHT-OF-WAY
Page 336
VIRGINIA ELECTRIC & POWER CO.
WILLIAMSBURG DISTRIBUTION
PLAT TO ACCOMPANY RIGHT-OF-WAY AGREEMENT WITH
G.T. BROOKS & C.C. HALL
DISTRICT BRUTON
COUNTY YORK
STATE VIRGINIA
SCALE: 1 INCH = FT.
JAN. 13, 1937
SURVEYED BY
WMBG-1248
SHEET NO.
DRAWER NO.





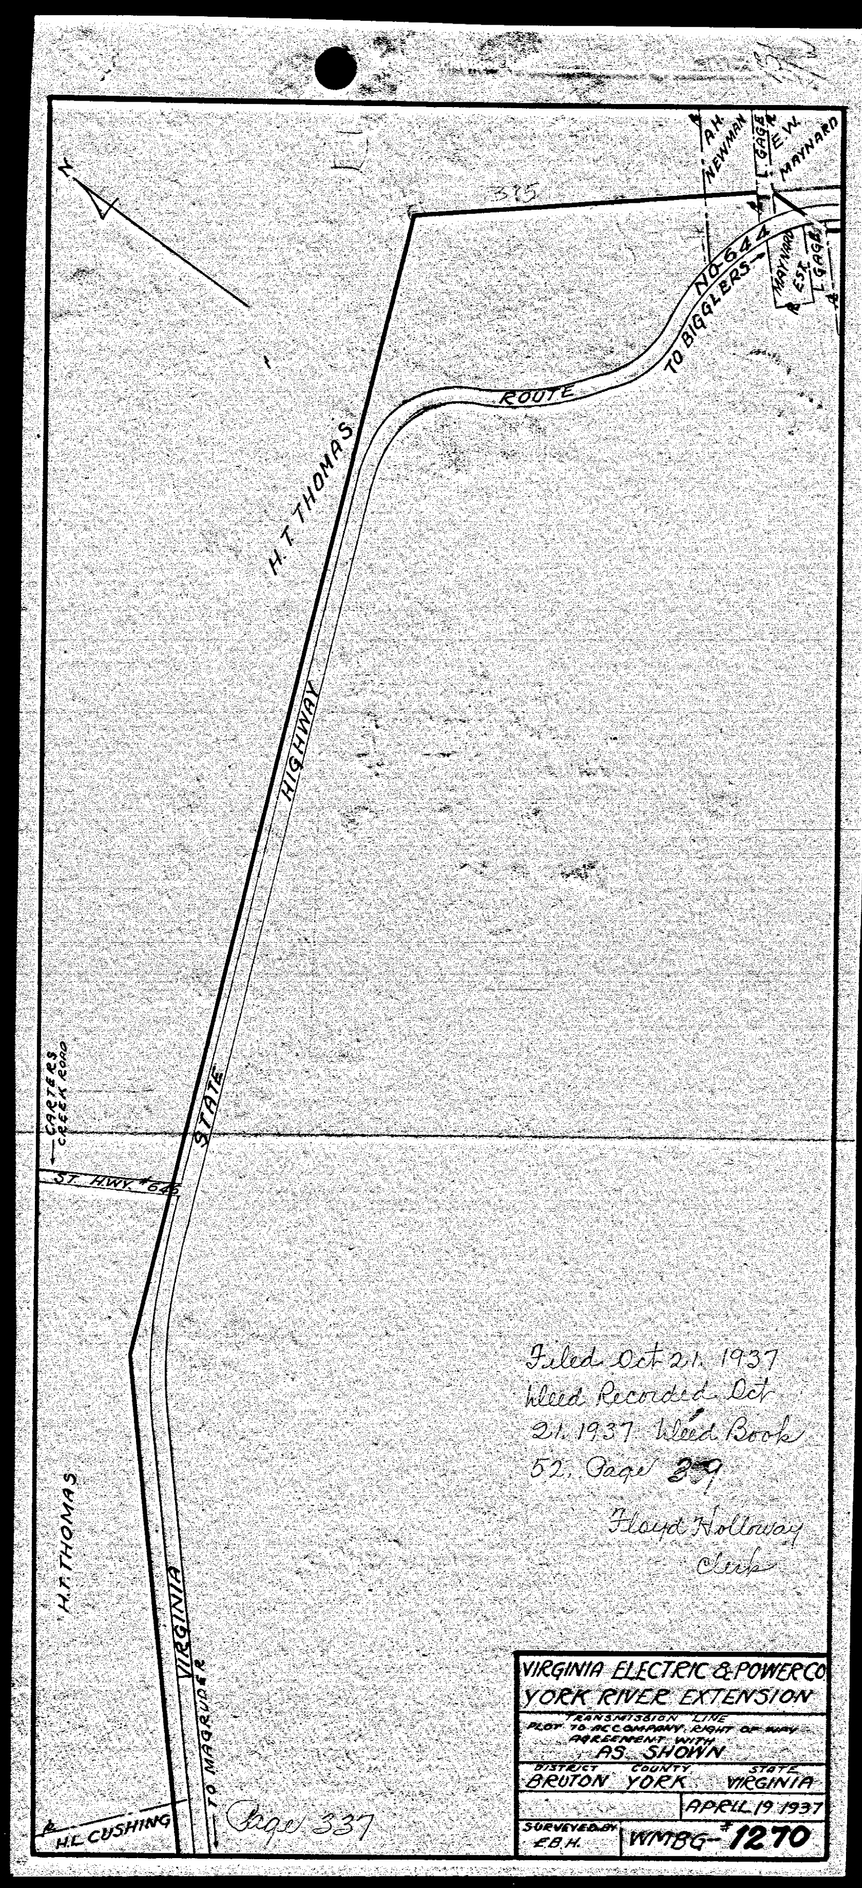
N
A.H. NEWMAN
GASKE
E.W. MAYNARD
MAYNARD EST.
GASKE
375
NO. 644
TO BIGGLERS
ROUTE
H.T. THOMAS
HIGHWAY
STATE
CASTLES CREEK ROAD
ST. HWY. #645
H.T. THOMAS
VIRGINIA
TO MAGRUDER
H.L. CUSHING
Page 337
Filed Oct 21, 1937
Weed Recorded Oct 21, 1937 Weed Book 52, Page 339
Floyd Holloway
Clerk
VIRGINIA ELECTRIC & POWER CO.
YORK RIVER EXTENSION
TRANSMISSION LINE
PLOT TO ACCOMPANY RIGHT OF WAY AGREEMENT WITH
AS SHOWN
DISTRICT BRUTON
COUNTY YORK
STATE VIRGINIA
APRIL 19, 1937
SURVEYED BY E.B.H.
WMBG-#1270