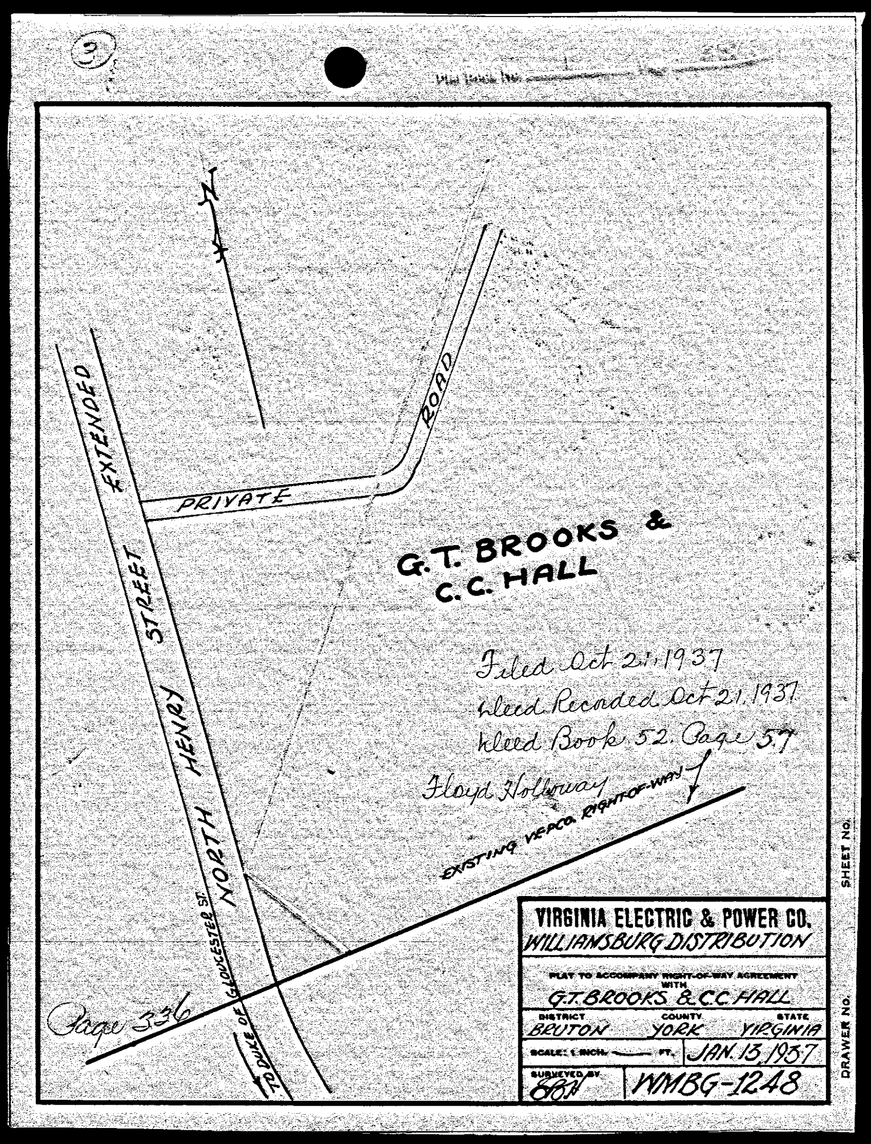
(9)
N
EXTENDED
PRIVATE
ROAD
NORTH HENRY STREET
TO DUKE OF GLOUCESTER ST.
G.T. BROOKS &
C.C. HALL
Filed Oct 21 1937
Deed Recorded Oct 21 1937
Deed Book 52. Page 57
Floyd Holloway
EXISTING VEPCO RIGHT-OF-WAY
Page 336
VIRGINIA ELECTRIC & POWER CO.
WILLIAMSBURG DISTRIBUTION
PLAT TO ACCOMPANY RIGHT-OF-WAY AGREEMENT WITH
G.T. BROOKS & C.C. HALL
DISTRICT BRUTON
COUNTY YORK
STATE VIRGINIA
SCALE: 1 INCH = FT.
JAN. 15, 1937
SURVEYED BY
WMBG-1248
SHEET NO.
DRAWER NO.

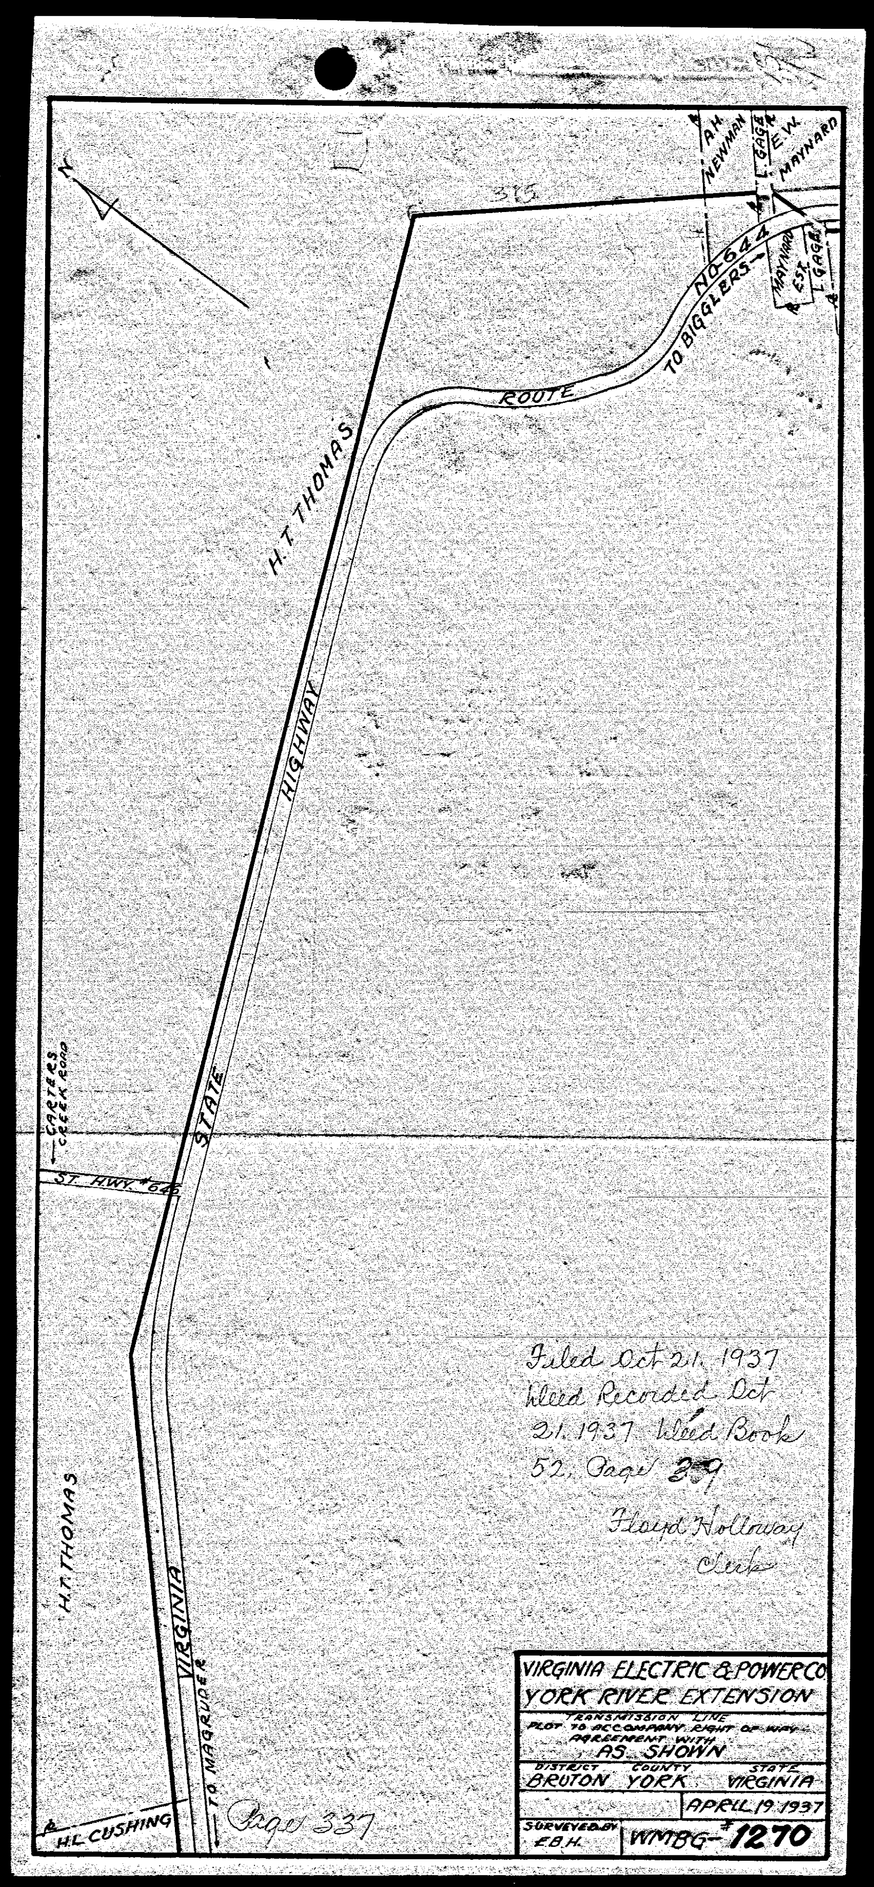
N
A.H. NEWMAN
GAGE
E.W. MAYNARD
337
NO. 644
MAYNARD
EST.
GAGE
TO BIGGLERS
ROUTE
H.T. THOMAS
HIGHWAY
STATE
CARTERS CREEK ROAD
ST. HWY. #642
Filed Oct 21, 1937
Deed Recorded Oct
21, 1937 Deed Book
52, Page 239
Floyd Holloway
Clerk
H.T. THOMAS
VIRGINIA
TO MAGRUDER
H.L. CUSHING
Page 337
VIRGINIA ELECTRIC & POWER CO
YORK RIVER EXTENSION
TRANSMISSION LINE
PLOT TO ACCOMPANY RIGHT OF WAY
AGREEMENT WITH
AS SHOWN
DISTRICT BRUTON
COUNTY YORK
STATE VIRGINIA
APRIL 19, 1937
SURVEYED BY
E.B.H.
WMBG-#1270