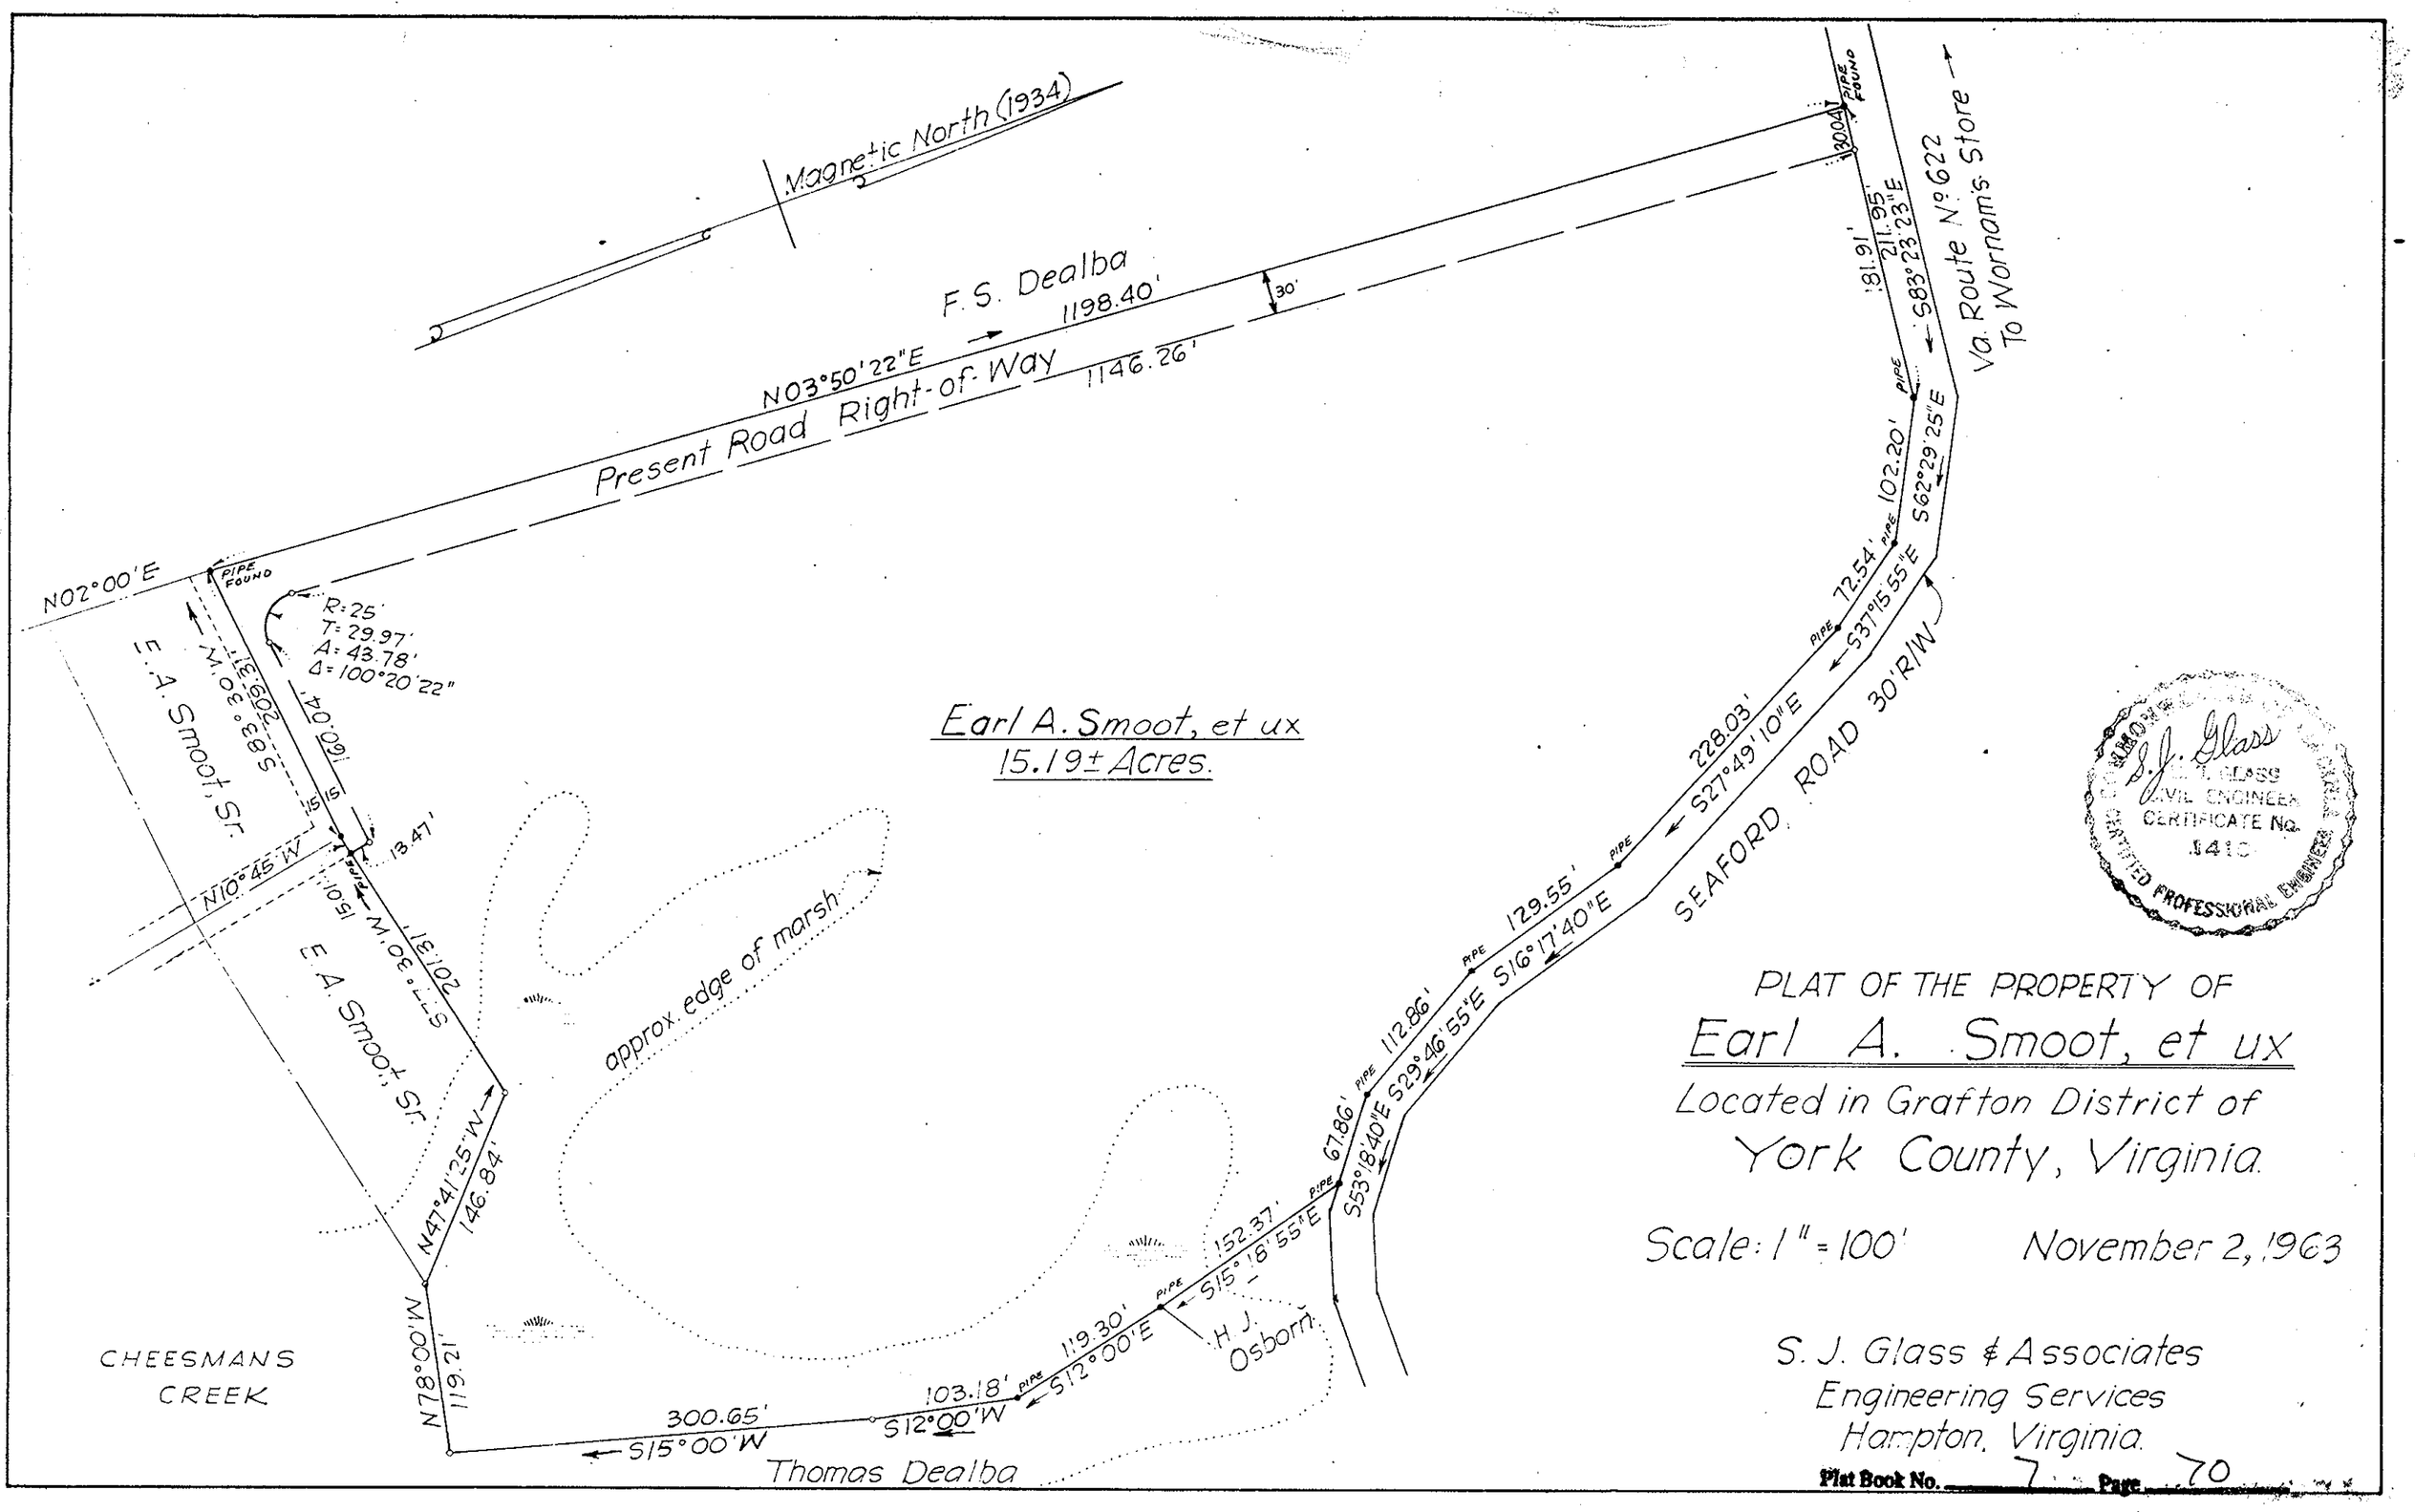

S. J. GLASS
LICENSED
CIVIL ENGINEER
CERTIFICATE NO.
5410
CERTIFIED PROFESSIONAL ENGINEER

S. J. Glass

PLAT OF THE PROPERTY OF

Earl A. Smoot, et ux

Located in Grafton District of

York County, Virginia.

Scale: 1" = 100' November 2, 1963

S. J. Glass & Associates
Engineering Services
Hampton, Virginia.

Plat Book No. 7 Page 70

Deed Book 132-355

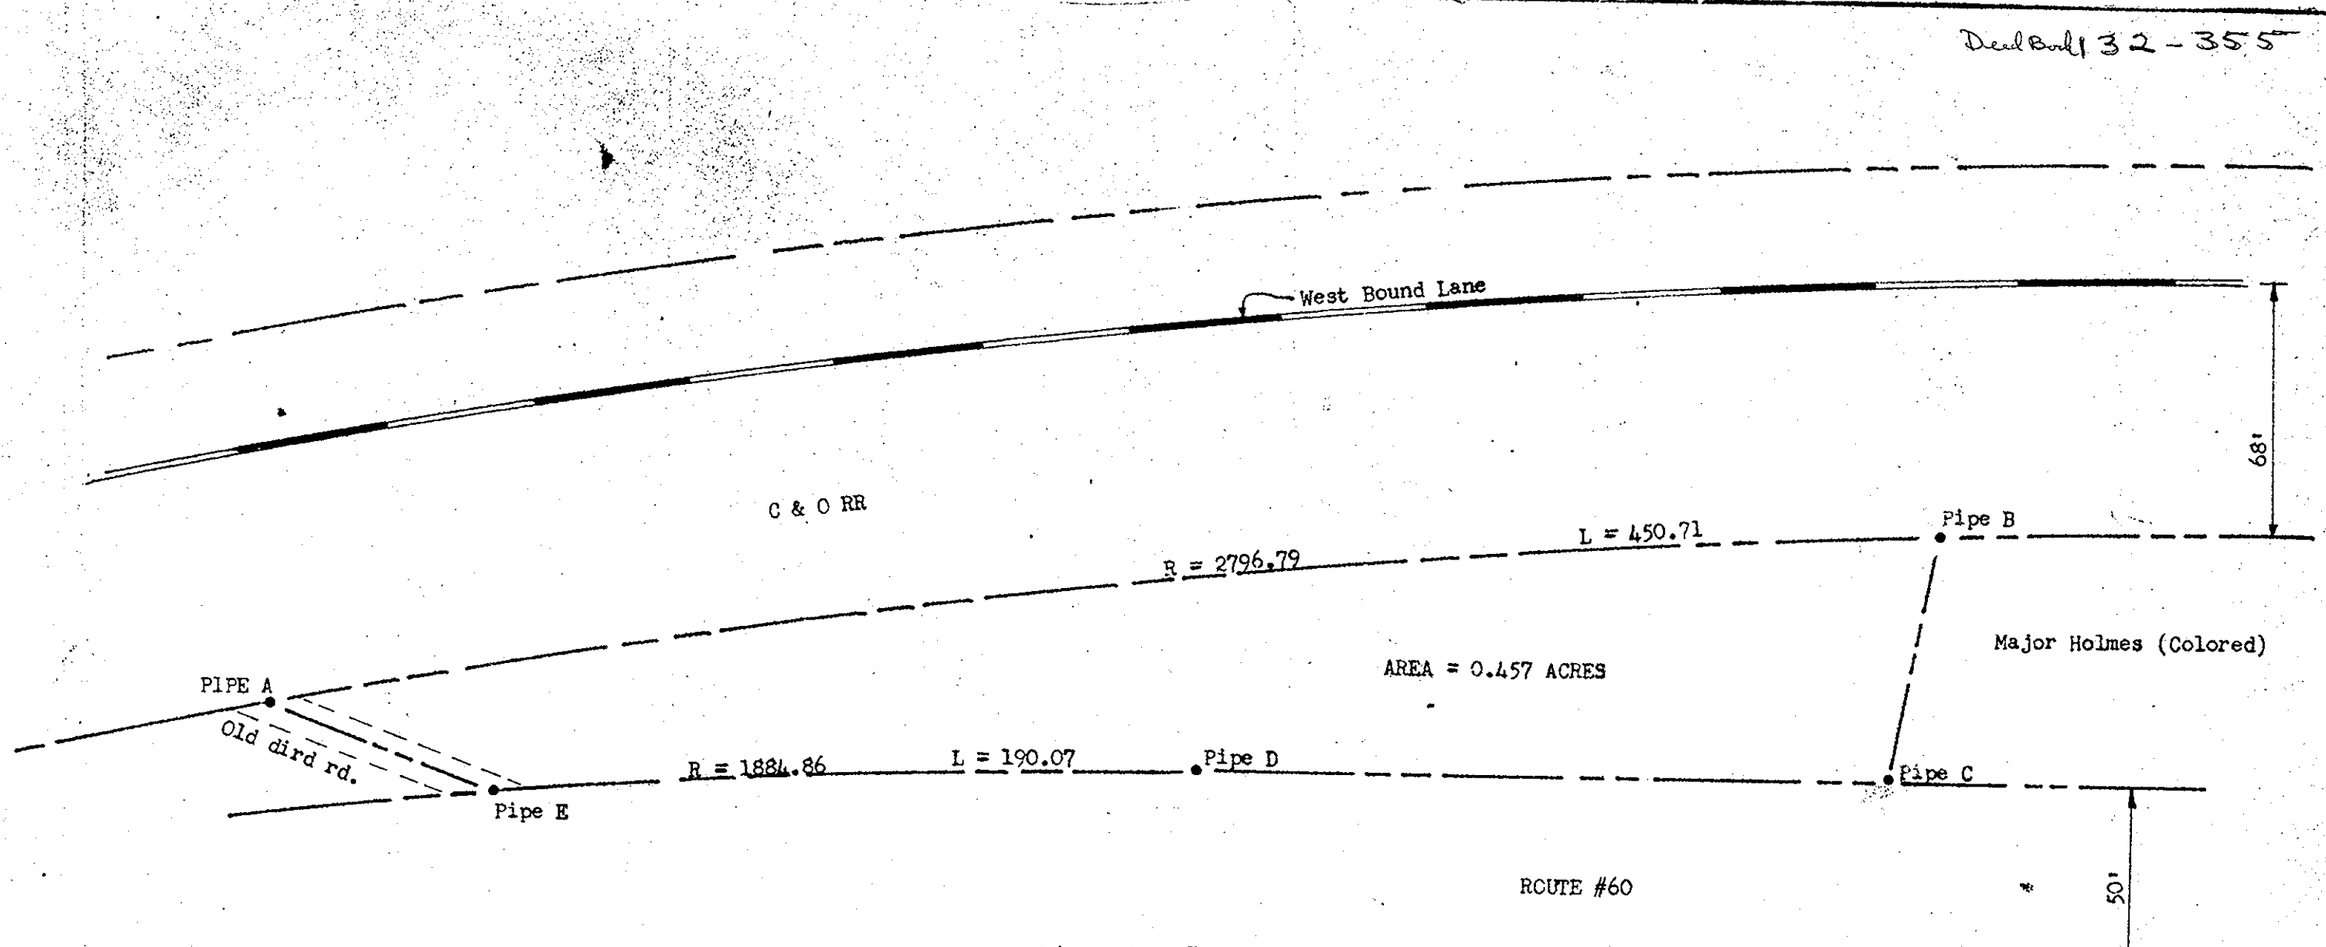

Corners	Chord	Bearing
A - B	450.18	S 46° 00' 45" E
B - C	67.72	S 61° 52' 30" W
C - D	184.71	N 39° 10' 00" W
D - E	190.00	N 42° 30' 20" W
E - A	63.60	N 18° 34' 10" W

Filed in the Clerk's Office the 5th day of July 1964

Teste.

MELVILLE I. BRYANT, Clerk

M. J. Bryant D. C.

Plat Book No. 7 Page 70

Stephen Stephens
STEPHEN STEPHENS
CERTIFIED LAND SURVEYOR
159 WINSTON DRIVE
PHONE CA 9-9482 — WILLIAMSBURG, VA.

PLAT
of PROPERTY of
RCY D. HODGE,
Scale: 1" = 40' March 1963
BRUTON DISTRICT, YORK COUNTY, VIRGINIA