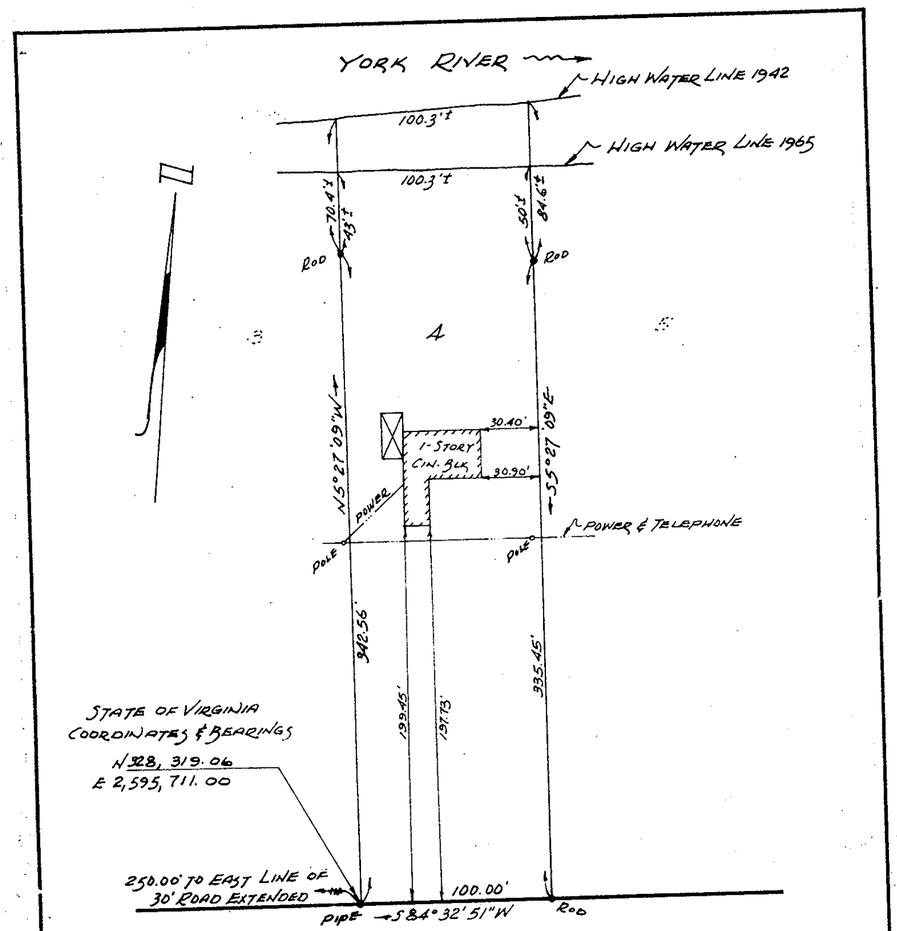

PLAT SHOWING IMPROVEMENTS ON LOT 4
BLOCK 1 SECTION "B" WATERVIEW YORK CO., VIRGINIA

D.B. 192, P. 363

Filed in the Clerk's Office this 1-3-66

Plat Book No. 7 Page 180

J. K. TIMMONS & ASSOCIATES	
CIVIL ENGINEERS & SURVEYORS	
1314 W. MAIN ST. RICHMOND, VA.	
DATE- Nov. 22, 1965	SCALE: 1"=60'
DRAWN BY- HRS	
CHECKED BY- R.G.H.	
JOB No. 10484	
PREVIOUS JOB No.	

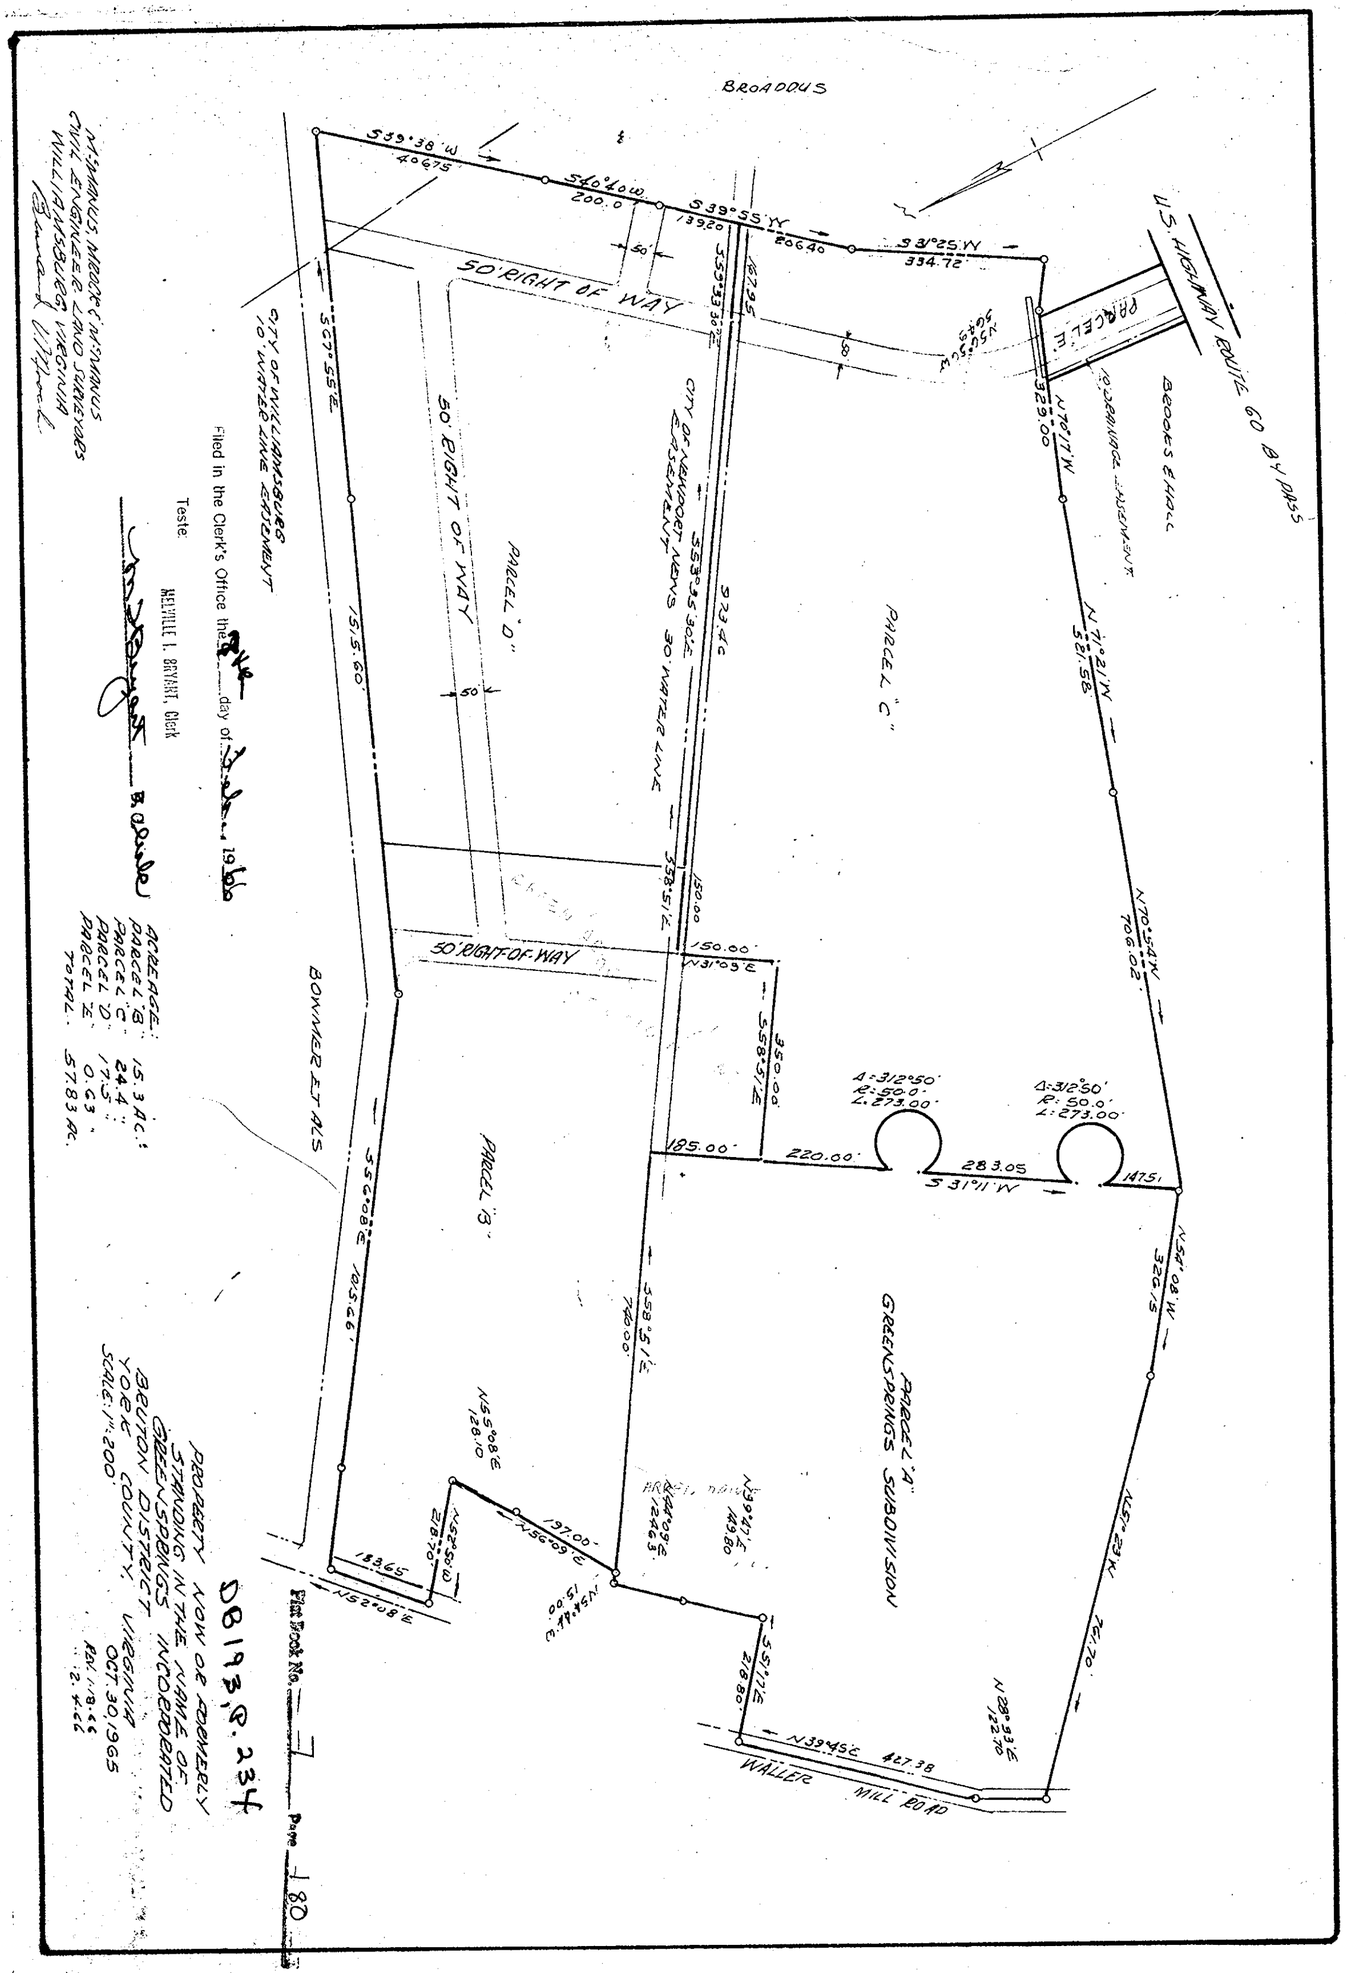

I, MELVILLE I. BRYANT, Clerk of the City of Williamsburg and County of James City, Virginia, do certify that this map was filed in my office on the 1st day of December, 1965.

Teste: M. I. Bryant, Clerk

I, J. K. TIMMONS, Registered Land Surveyor, Virginia, do certify that this map is correct to the best of my knowledge and belief.

J. K. Timmons

CITY OF WILLIAMSBURG 70' WATER LINE EASEMENT

DB 193, P. 234

Plat Book No. 7 Page 180