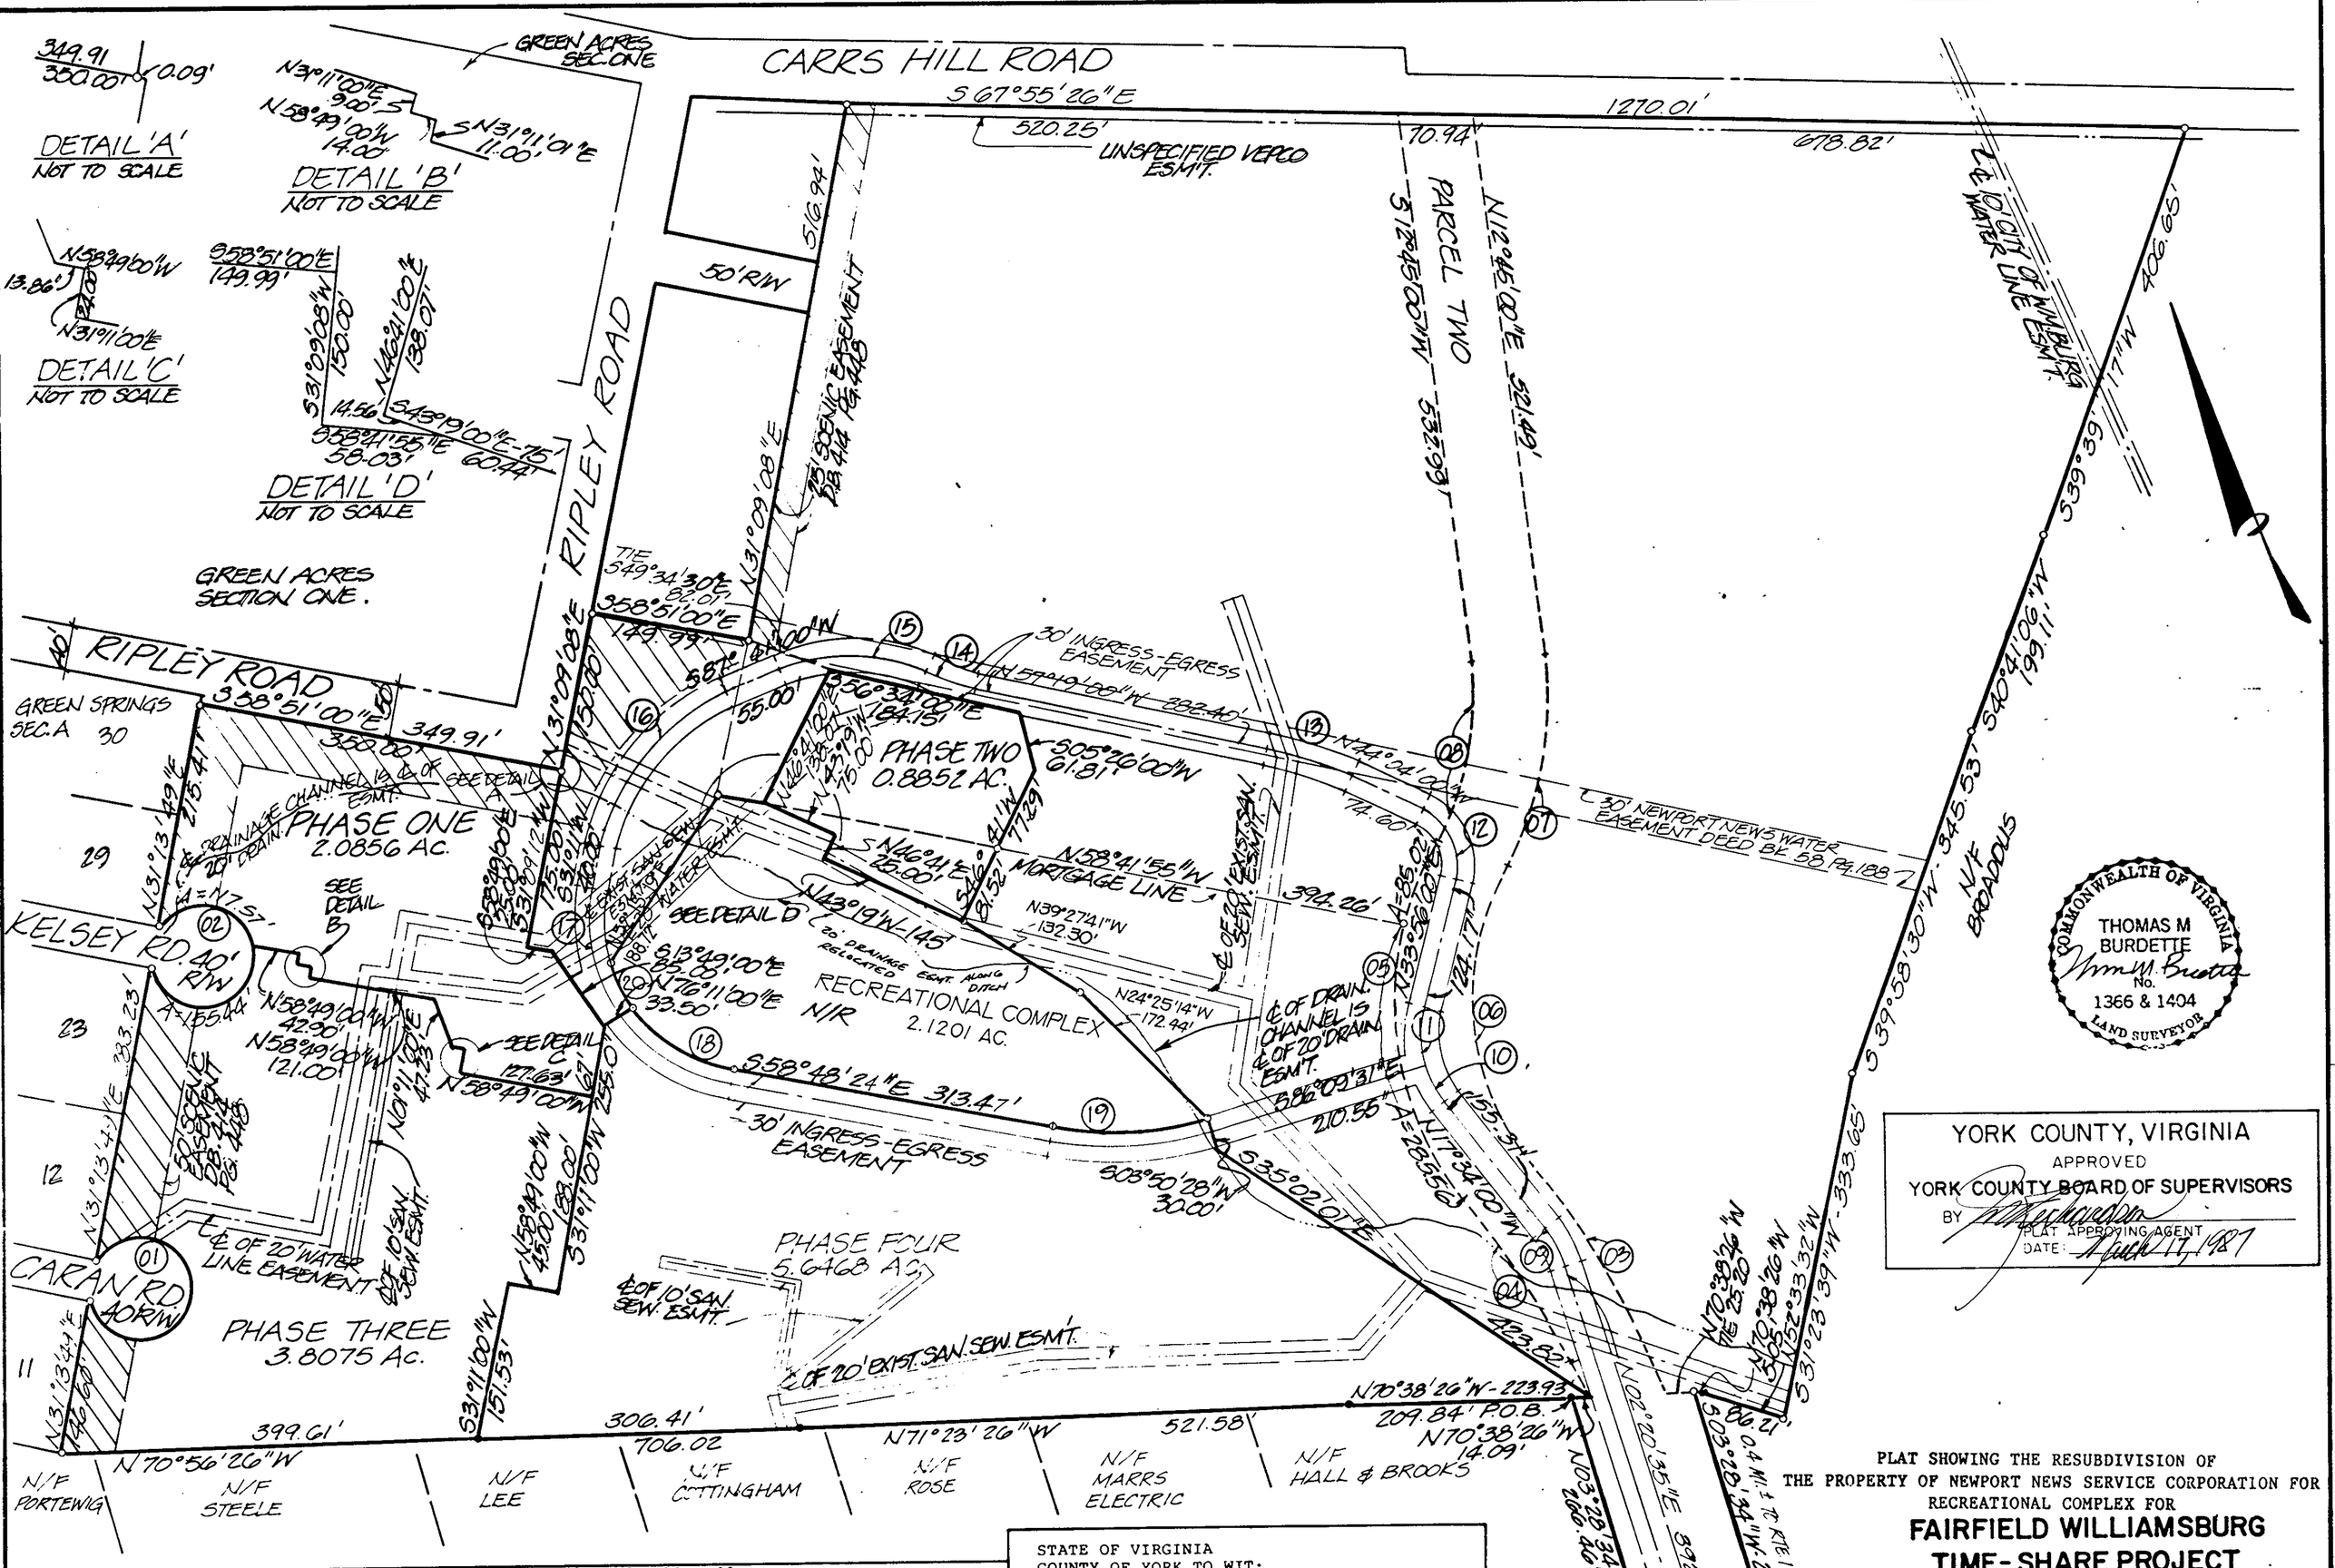

YORK COUNTY, VIRGINIA
APPROVED
YORK COUNTY BOARD OF SUPERVISORS
BY _____
PLAT APPROVING AGENT
DATE: April 17, 1987

THE PLATTING OF THE LAND HEREON SHOWN IS WITH THE FREE CONSENT AND IN ACCORDANCE WITH THE DESIRES AND WISHES OF THE UNDERSIGNED OWNERS AND PROPRIETORS.

NEWPORT NEWS SERVICE CORPORATION

BY: _____

TITLE: (PRESIDENT) C.D. WEST, JR.

CITY OF NEWPORT NEWS
STATE OF VIRGINIA
I, JONATHAN C. WEST, A NOTARY PUBLIC IN AND FOR THE CITY AND STATE AFORESAID, DO HEREBY CERTIFY THAT THE ABOVE NAMED PERSON WHOSE NAME IS SIGNED TO THE FOREGOING WRITING HAS ACKNOWLEDGED THE SAME BEFORE ME IN MY CITY AND STATE AFORESAID. GIVEN UNDER MY HAND THIS 4th DAY OF Feb 1987. MY COMMISSION EXPIRES JUNE 6, 1987.

_____
NOTARY PUBLIC

STATE OF VIRGINIA
COUNTY OF YORK TO WIT:
IN THE CLERK'S OFFICE OF THE CIRCUIT COURT FOR THE COUNTY OF YORK, THIS MAP PRESENTED AND ADMITTED TO RECORD AS THE LAW REQUIRES
IN P.B. 10, P.G. 350
DATE March 17, 1987
TESTE Edith M. Edwards CLERK
BY Nancy P. Farr, DEPUTY CLERK
THIS SUBDIVISION IS SERVED BY PUBLIC WATER PROVIDED BY THE CITY OF WILLIAMSBURG DEPARTMENT OF PUBLIC UTILITES.
THIS SUBDIVISION IS SERVED BY PUBLIC SANITARY SEWER PROVIDED BY YORK COUNTY.

PLAT SHOWING THE RESUBDIVISION OF THE PROPERTY OF NEWPORT NEWS SERVICE CORPORATION FOR RECREATIONAL COMPLEX FOR

FAIRFIELD WILLIAMSBURG TIME-SHARE PROJECT

BRUTON DISTRICT — YORK COUNTY, VIRGINIA

SCALE: 1" = 100'

DEC. 02, 1986
REV. DEC. 18, 1986
REV. FEB. 2, 1987

Dewberry & Davis

Commerce Center
2701 Emerywood Parkway, Suite 106
Richmond, VA 23229
804 282-0462

Engineers
Architects
Planners
Surveyors

SHEET 2 OF 2