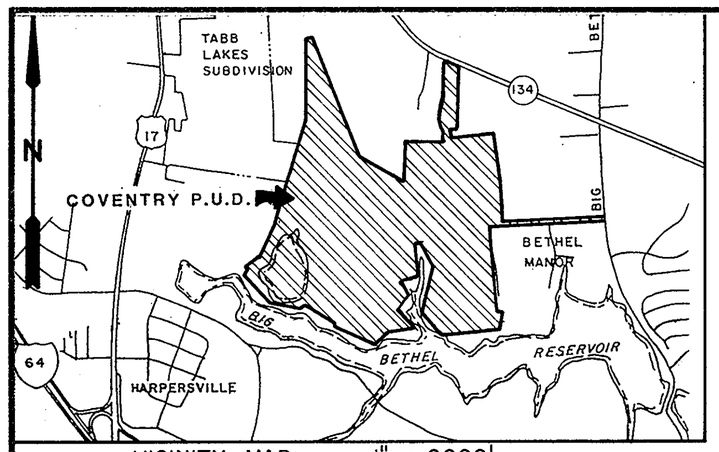

VICINITY MAP 1" = 2000'

THIS PLAT IS A SURVEY OF PROPERTIES STANDING IN THE NAMES OF H.R. ASHE, VIKING VILLAGE, LTD. AND 217 ASSOCIATES, LTD.

Plat Book No. D Page 463

Filed in the Clerk's Office, Circuit Court, York Co., Va.
the 1st day of February 1988
Teste:
Edith M. Elliott, Clerk
Imogene S. Berryman D. C.

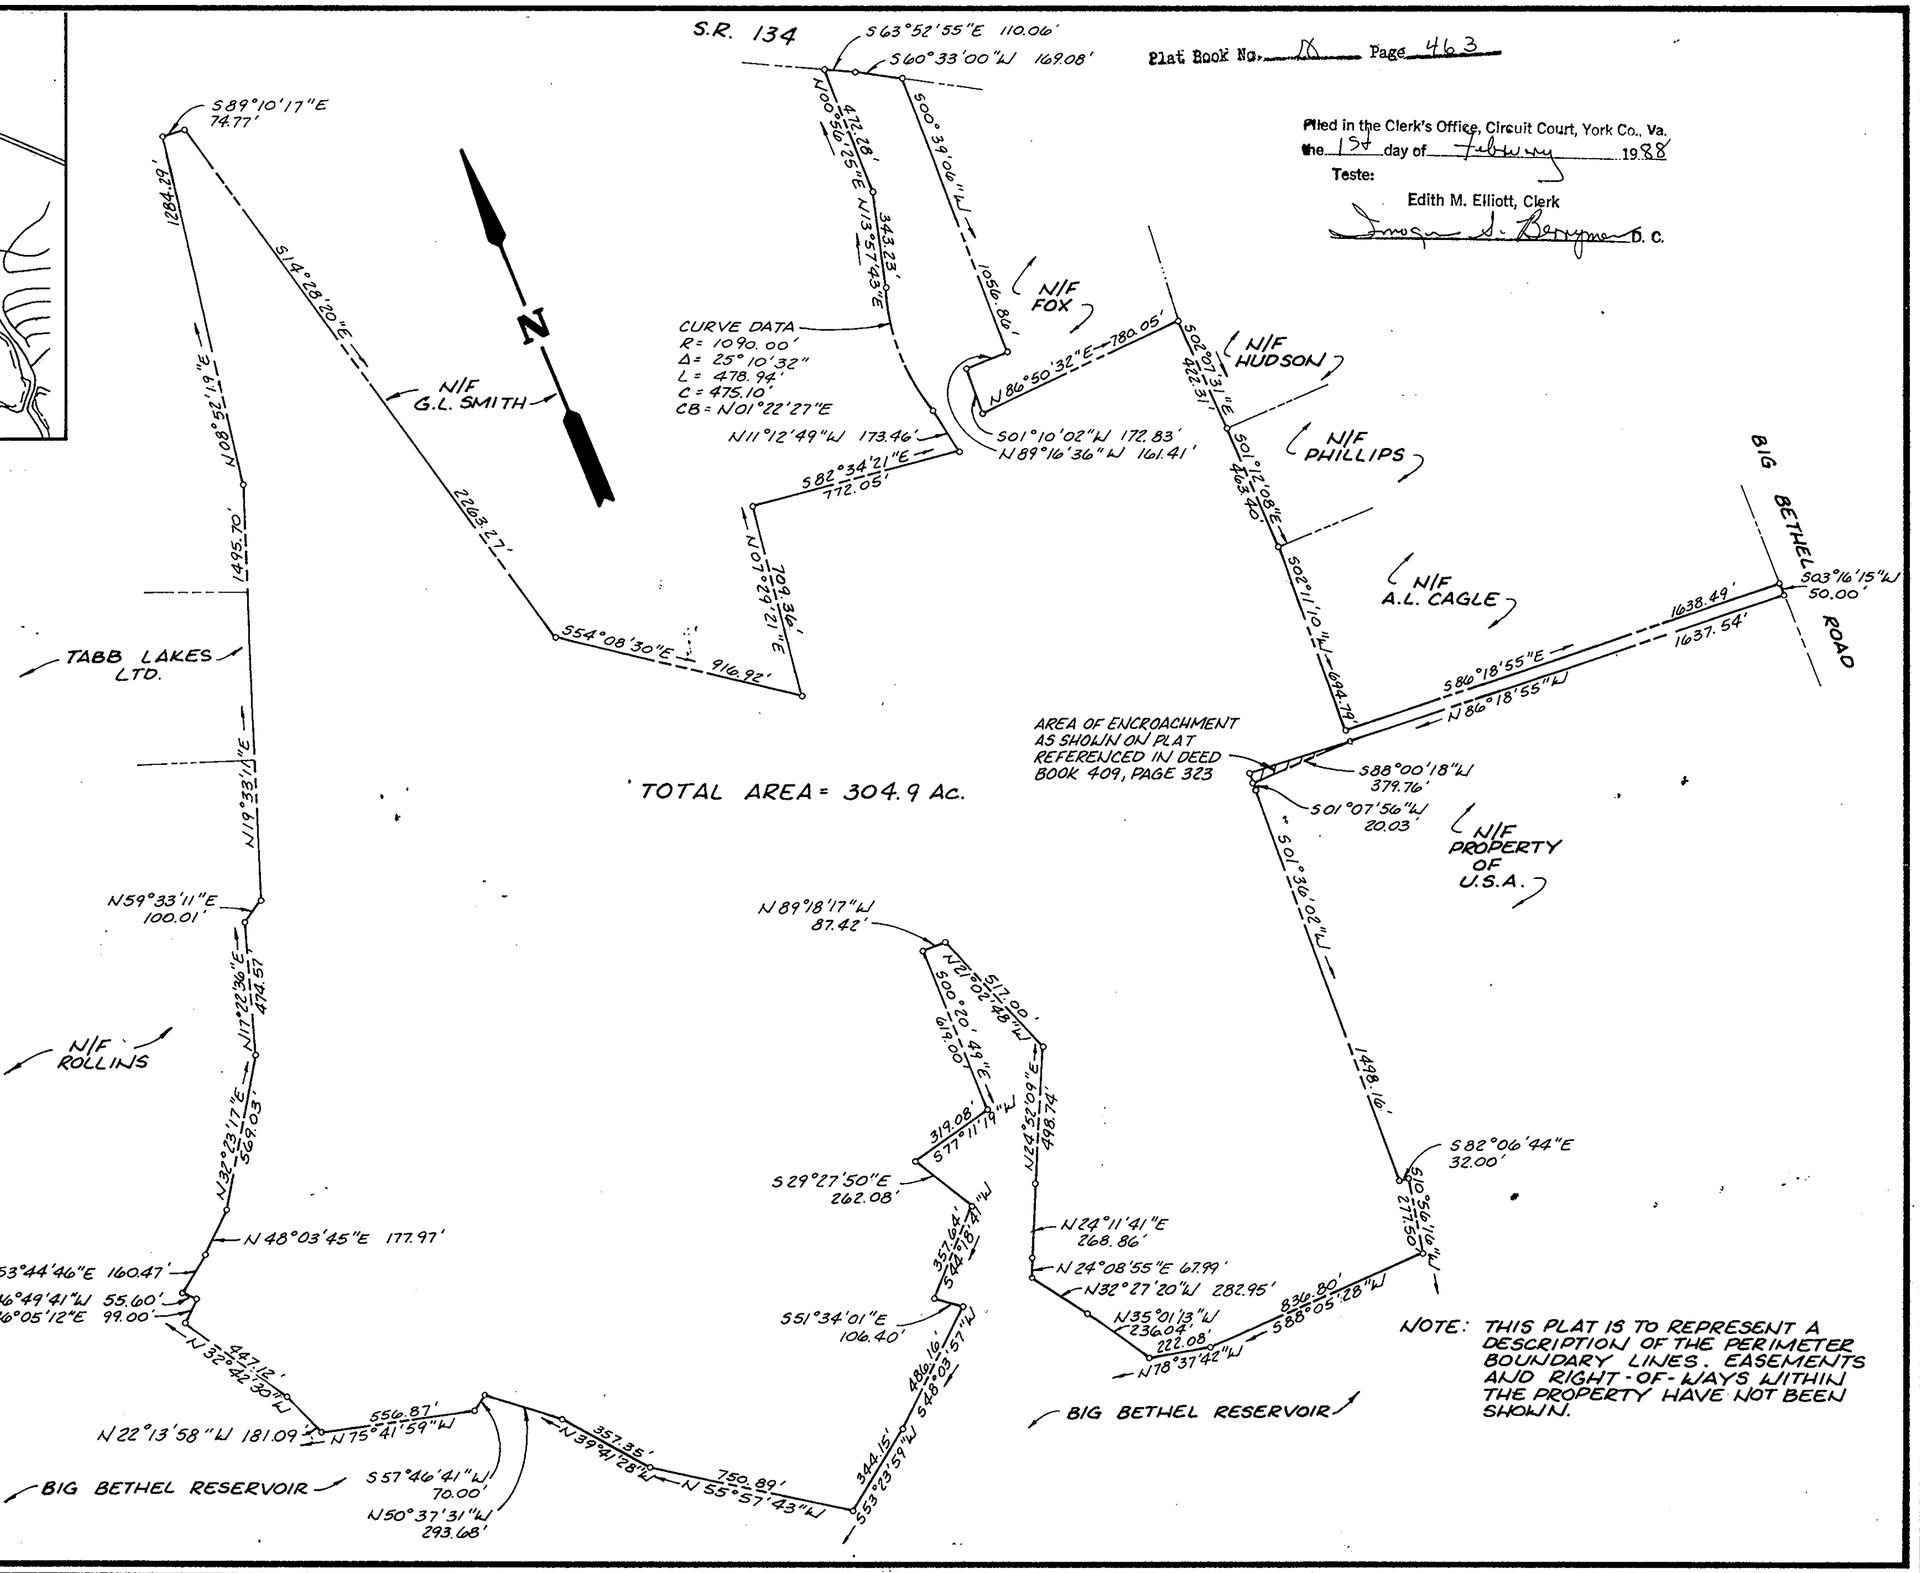

NOTE: THIS PLAT IS TO REPRESENT A DESCRIPTION OF THE PERIMETER BOUNDARY LINES. EASEMENTS AND RIGHT-OF-WAYS WITHIN THE PROPERTY HAVE NOT BEEN SHOWN.

1 OF 1

1860385

THE DeYOUNG-JOHNSON GROUP, INC.
ENGINEERS · ARCHITECTS · SURVEYORS
P.O. BOX 197 WILLIAMSBURG, VIRGINIA 23187 (804) 253-0673

DATE JAN. 21, 1988	DESIGNED L.D.E.	DRAWN R.D.S.	SCALE 1" = 400'

COMMONWEALTH OF VIRGINIA
LYNN D. EVANS
CERTIFICATE No. 1279
CERTIFIED LAND SURVEYOR

PERIMETER BOUNDARY PLAT

COVENTRY

A PLANNED DEVELOPMENT

COUNTY OF YORK, VIRGINIA