23103

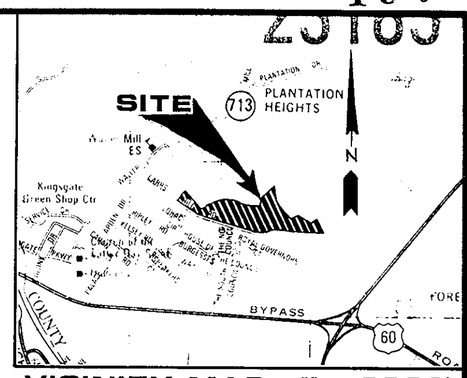

VICINITY MAP 1" = 2000'

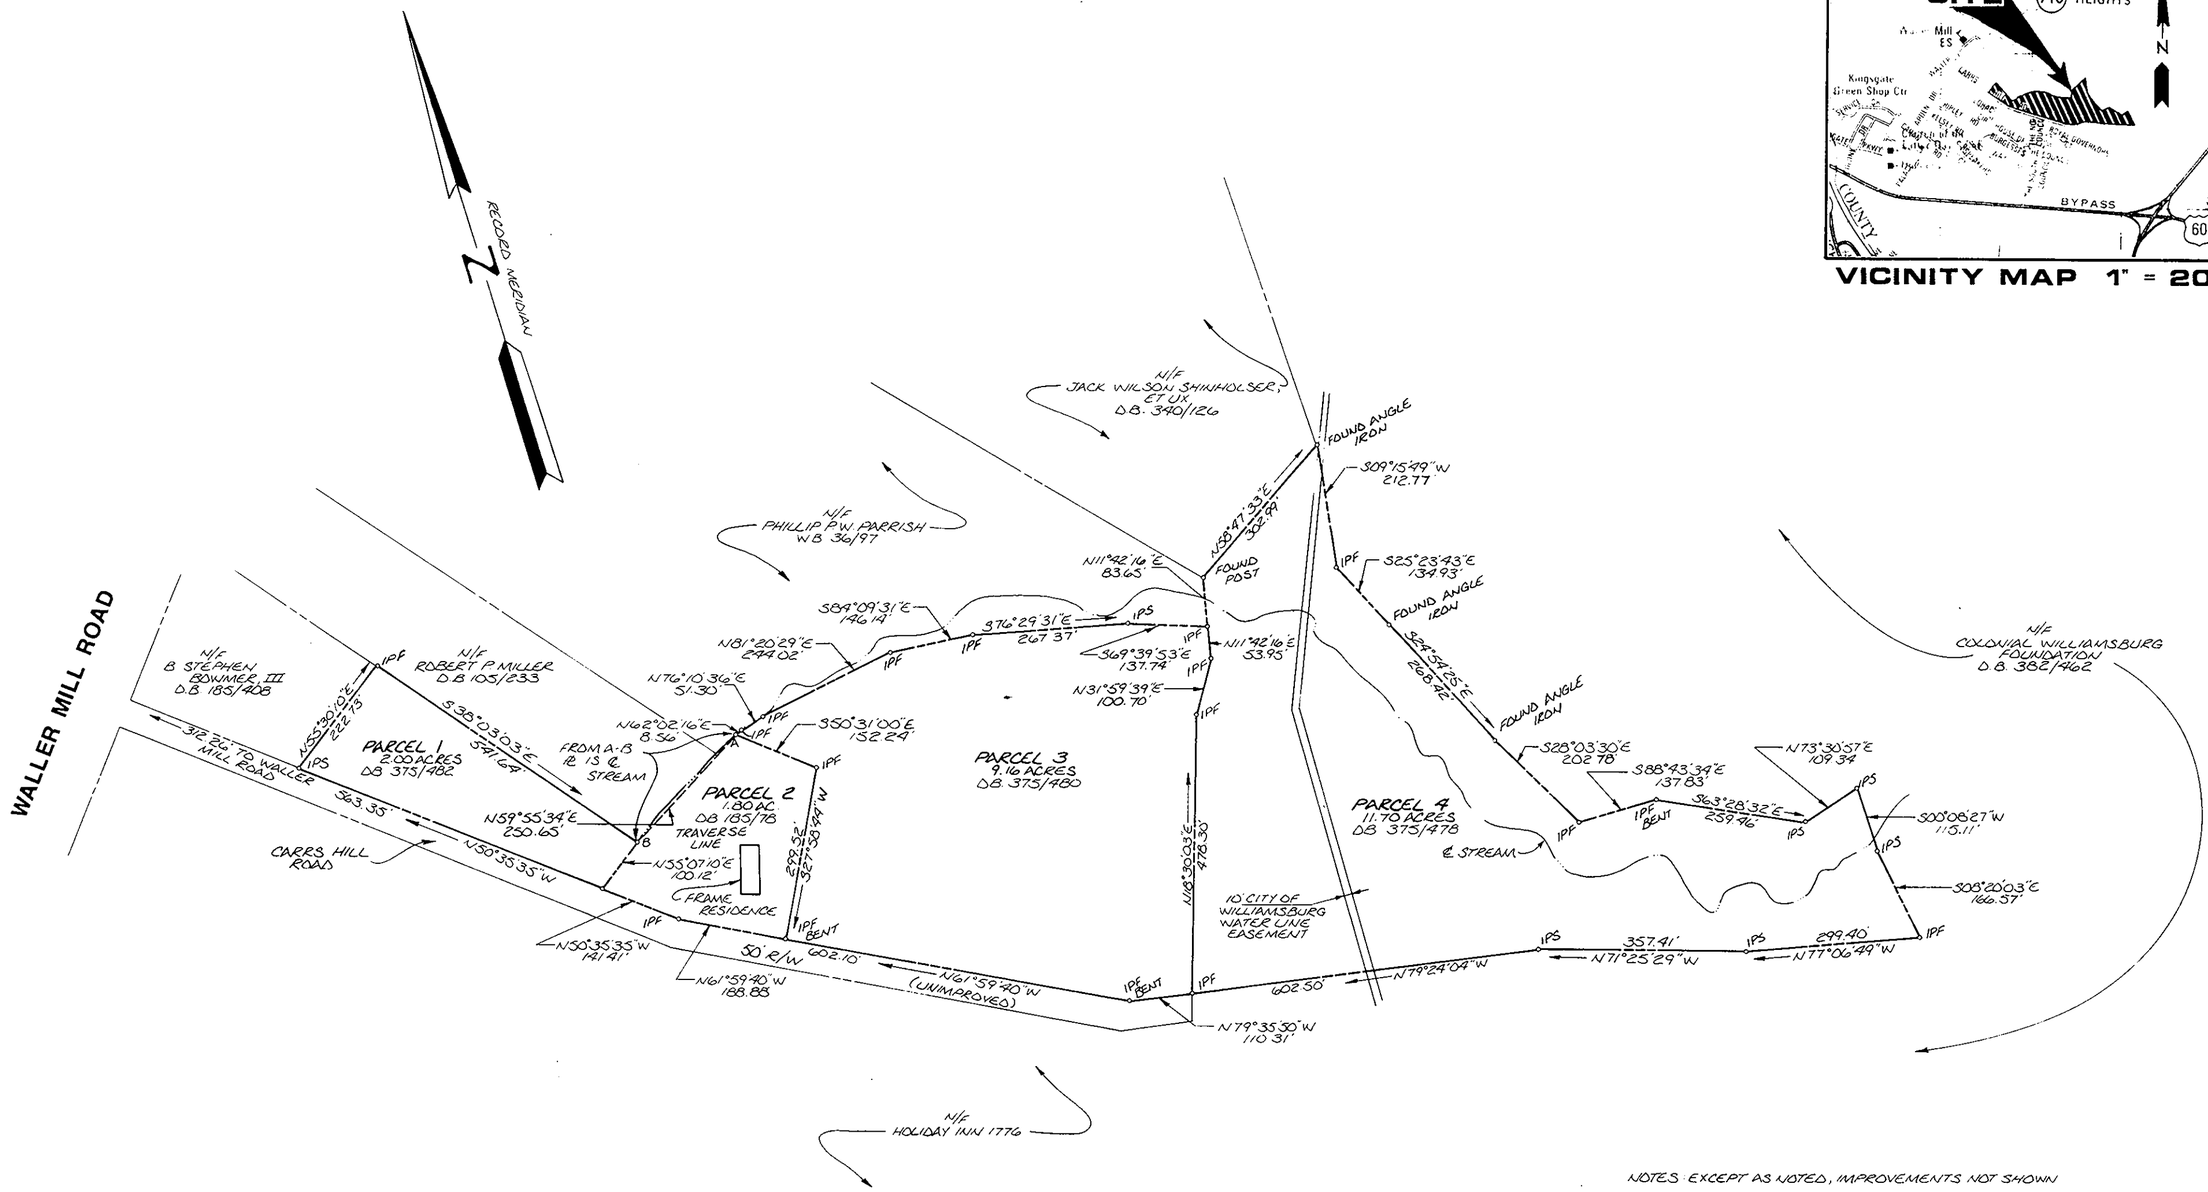

NOTES: EXCEPT AS NOTED, IMPROVEMENTS NOT SHOWN

REFERENCES: D.B. 185/411
D.B. 177/538
P.B. 8/248
P.B. 6/92
P.B. 7/23
P.B. 4/99
D.B. 183/77

Plat Book No. 10 Page 497

Filed in the Clerk's Office, Circuit Court, York Co., Va.
the 18th day of March 19 88
Teste:
Edith M. Elliott, Clerk
Carol Dosselmeier D. C.

YORK COUNTY
APPROVED FOR RECORDATION
BY: D. Mark Carter
TITLE: DIRECTOR OF PLANNING
DATE: 3/18/88

N05738

AES, a professional corporation
1761 Jamestown Road, Williamsburg, Va. 23185
804-253-0040
Engineering, Planning, Surveying

PLAT OF SURVEY
FOUR PARCELS CONTAINING 24.66 ACRES
OWNED BY NORMA M. WILLI

BRUTON DISTRICT YORK COUNTY VIRGINIA

COMMONWEALTH OF VIRGINIA
G. T. WILSON, JR.
CERTIFICATE No. 1183
CERTIFIED LAND SURVEYOR

No.	DATE	REVISION / COMMENT / NOTE	BY

Designed	Drawn GSW
Scale 1" = 200'	Date 2/1/88
Project No. 7022	
Drawing No.	