COR 16

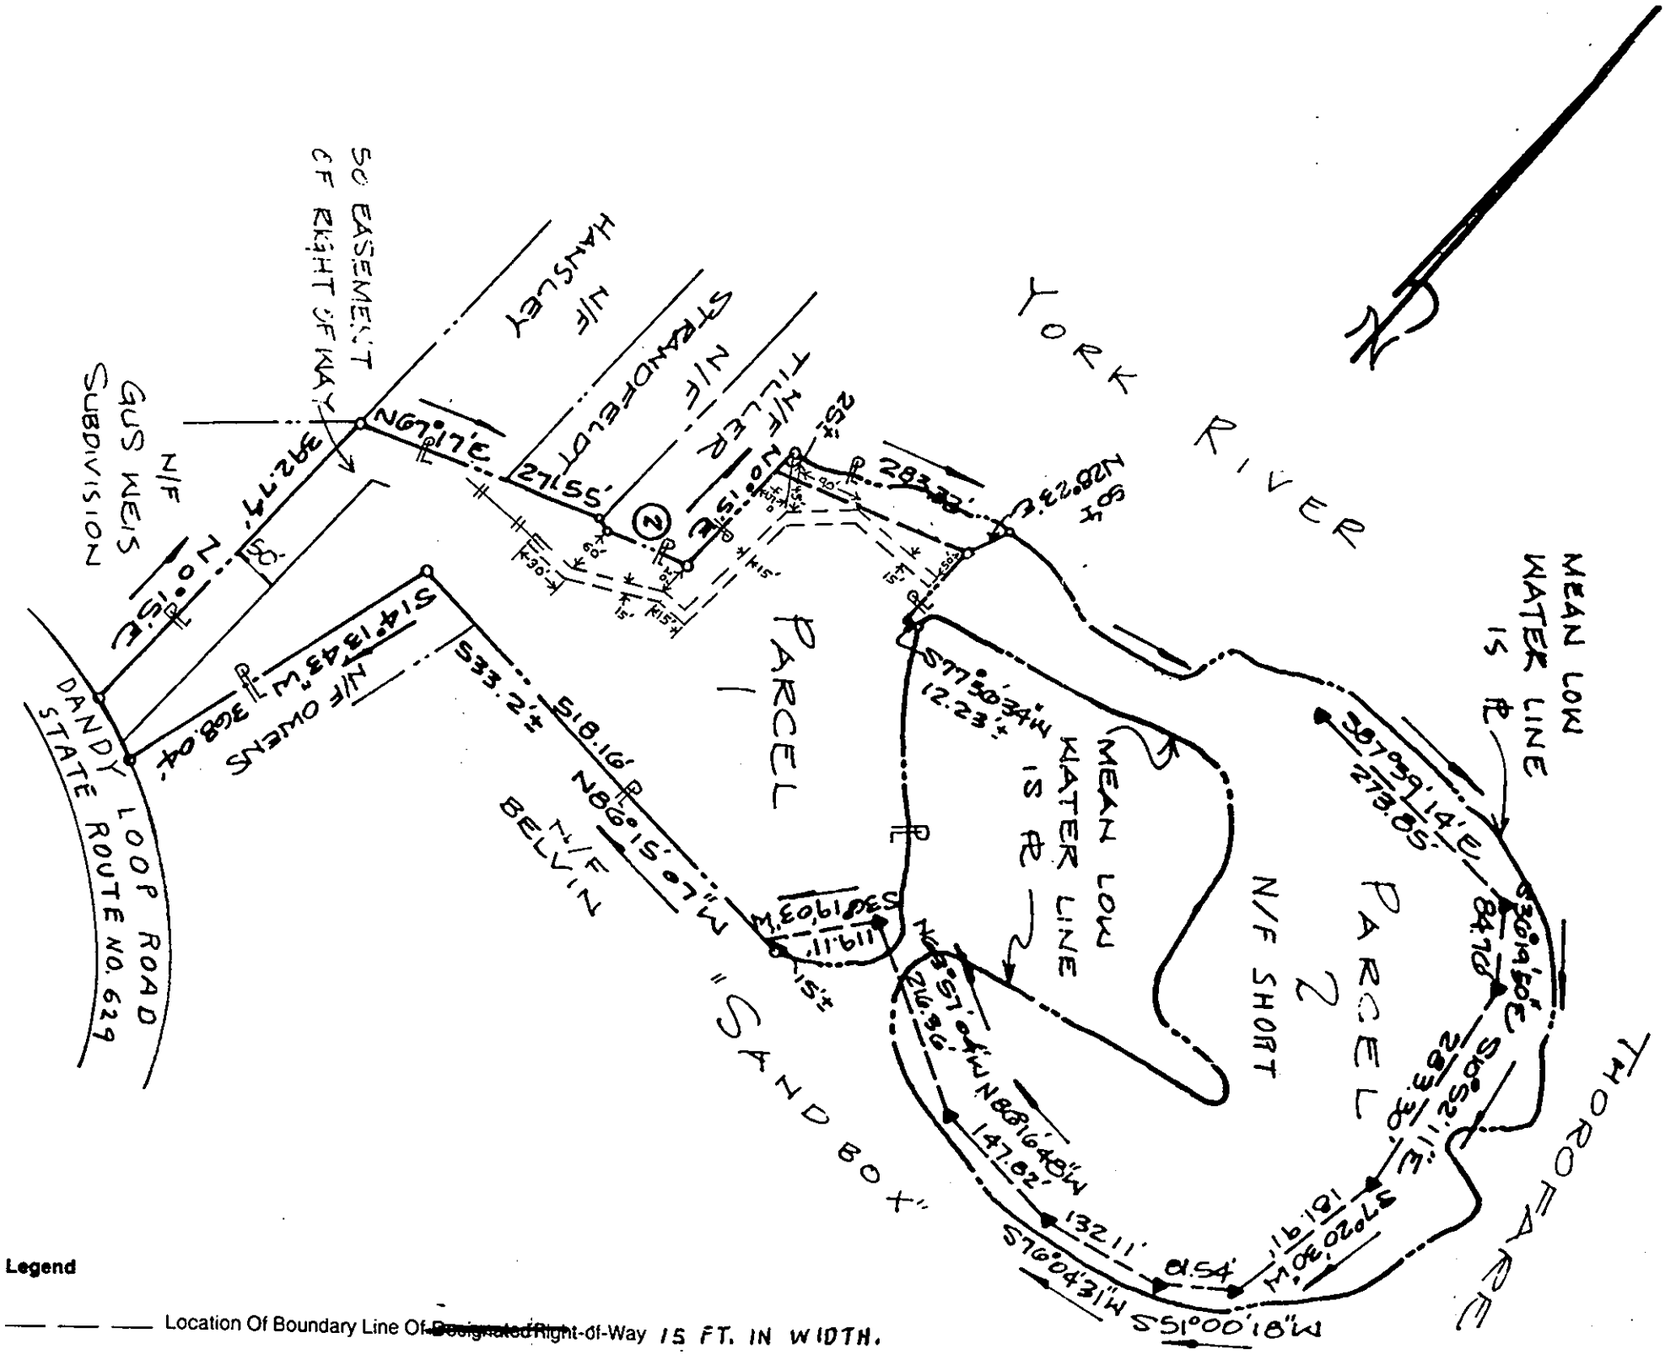

OWNER OF PARCEL NO. 1:

CARL A. HART AND
SHELMA HART,
HUSBAND AND WIFE

Plat Book No. 10 Page 566

Filed in the Clerk's Office, Circuit Court, York Co., Va.
the 11th day of August 1988
Teste: 2:36
Edith M. Elliott, Clerk
D. C.

DB 536 p 445

OWNER'S INITIALS

Legend

— — — Location Of Boundary Line Of ~~Designated~~ Right-of-Way 15 FT. IN WIDTH.

INDICATES PROPERTY LINE IS RIGHT OF WAY BOUNDRY.

INDICATES LOCATION OF EXISTING VIRGINIA POWER OVERHEAD LINE.

No 97556910
Rev A

VIRGINIA POWER

Plat To Accompany
Right-Of-Way Agreement

Virginia Electric and Power Company

UNDERGROUND, SHEET 3 OF 3

District: PENINSULA	
~~District Township Borough~~ YORK	County ~~City~~ / State: VA.
Office: HAMPTON	Plat Number: 22-88-0079
Estimate Number: 802-482	Grid Number: N0134
Date: 3-8-88	By: David L. K. Corey