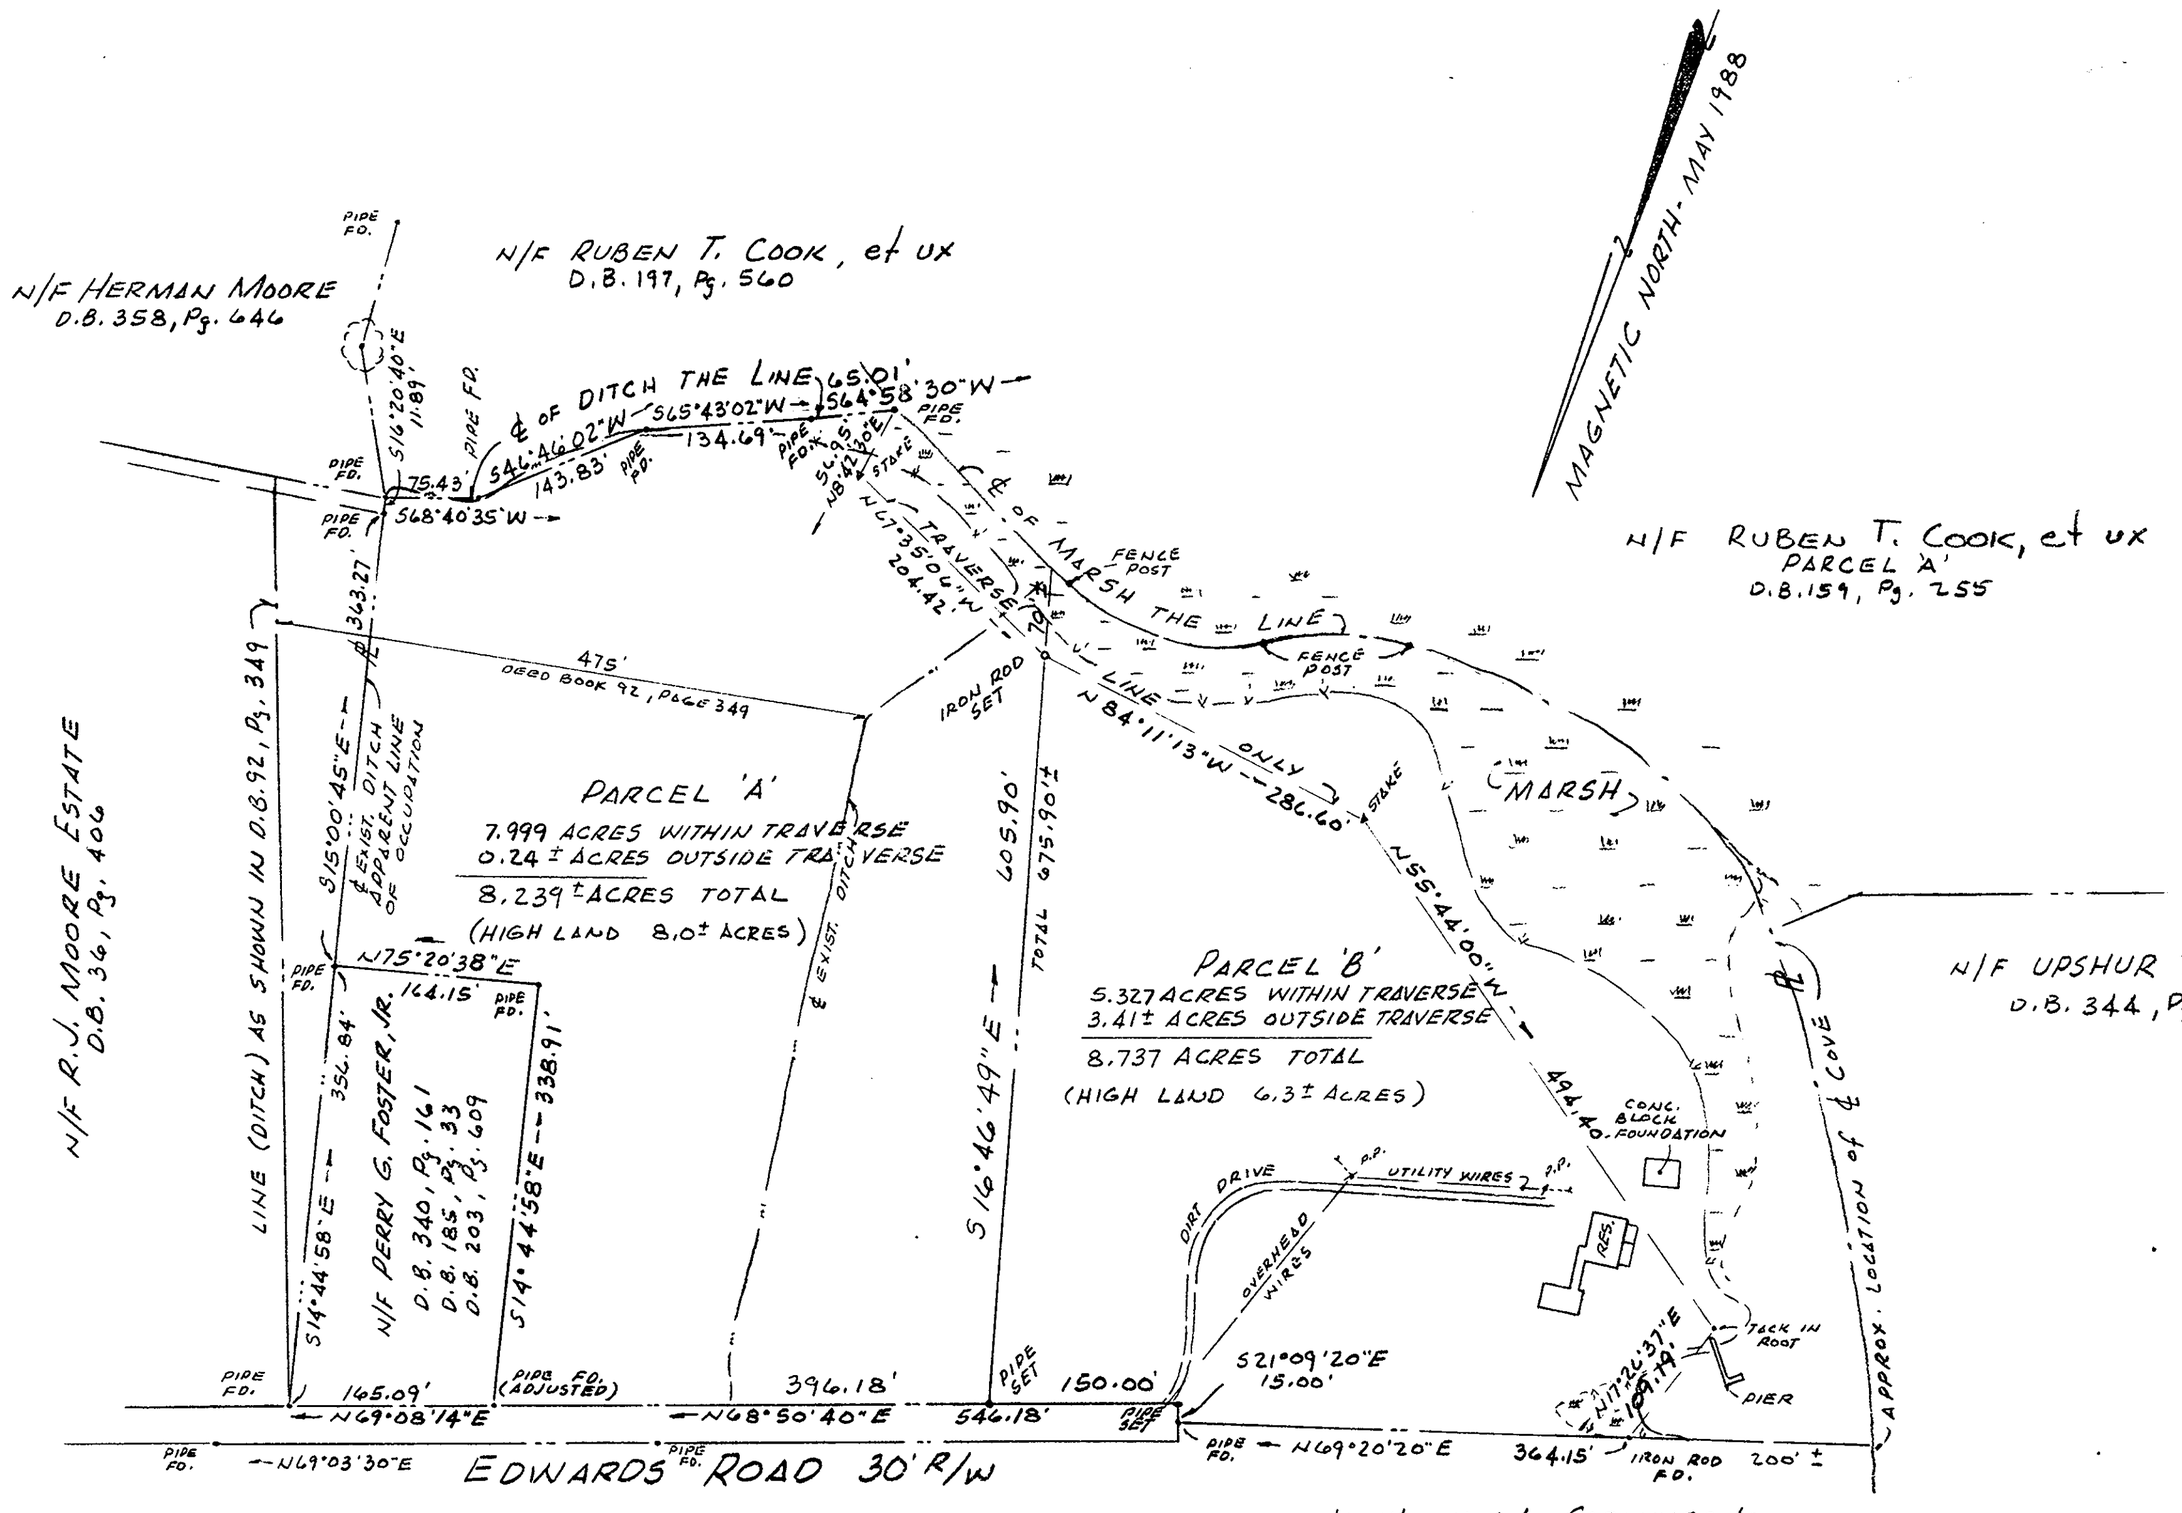

TOTAL AREA

WITHIN TRAVERSE: 13.326 ACRES
OUTSIDE TRAVERSE: 3.65± ACRES

TOTAL 16.976± ACRES

REFERENCES: D.B. 92, Pg. 349
D.B. 85, Pg. 93

COMMONWEALTH OF VIRGINIA
JOHNNY S. WALTERS, III
License No. 1442
LAND SURVEYOR

HEIRS:

PARCEL 'A' - LOUIS R. FOSTER
PARCEL 'B' - PERRY G. FOSTER, JR.

Plat Book No. 11 Page 108

Filed in the Clerk's Office, York County Court, York Co., Va.
the 11th day of Sept. 19 89
Teste: 11:57 A.M.
Nancy D. Kane, Clerk
Carol Broadhurst D.C.

PLAT SHOWING THE
DIVISION OF THE
PERRY G. FOSTER, SR. ESTATE
CONTAINING 16.976± ACRES
LOCATED ON EDWARDS ROAD
CITY OF POQUOSON, VIRGINIA

WALTERS LAND SURVEYING, LTD.
P.O. BOX 1594
YORKTOWN, VIRGINIA
23692

SCALE: 1" = 100' JULY 19, 1988

PLAT REVISED TO SHOW DIVISION ON 8/28/89