22 Plat Book No. 12 Page 31

Filed in the Clerk's Office, Circuit Court, York Co., Va.
the 1st day of April 1994
Teste:
Nancy B. Kane, Clerk

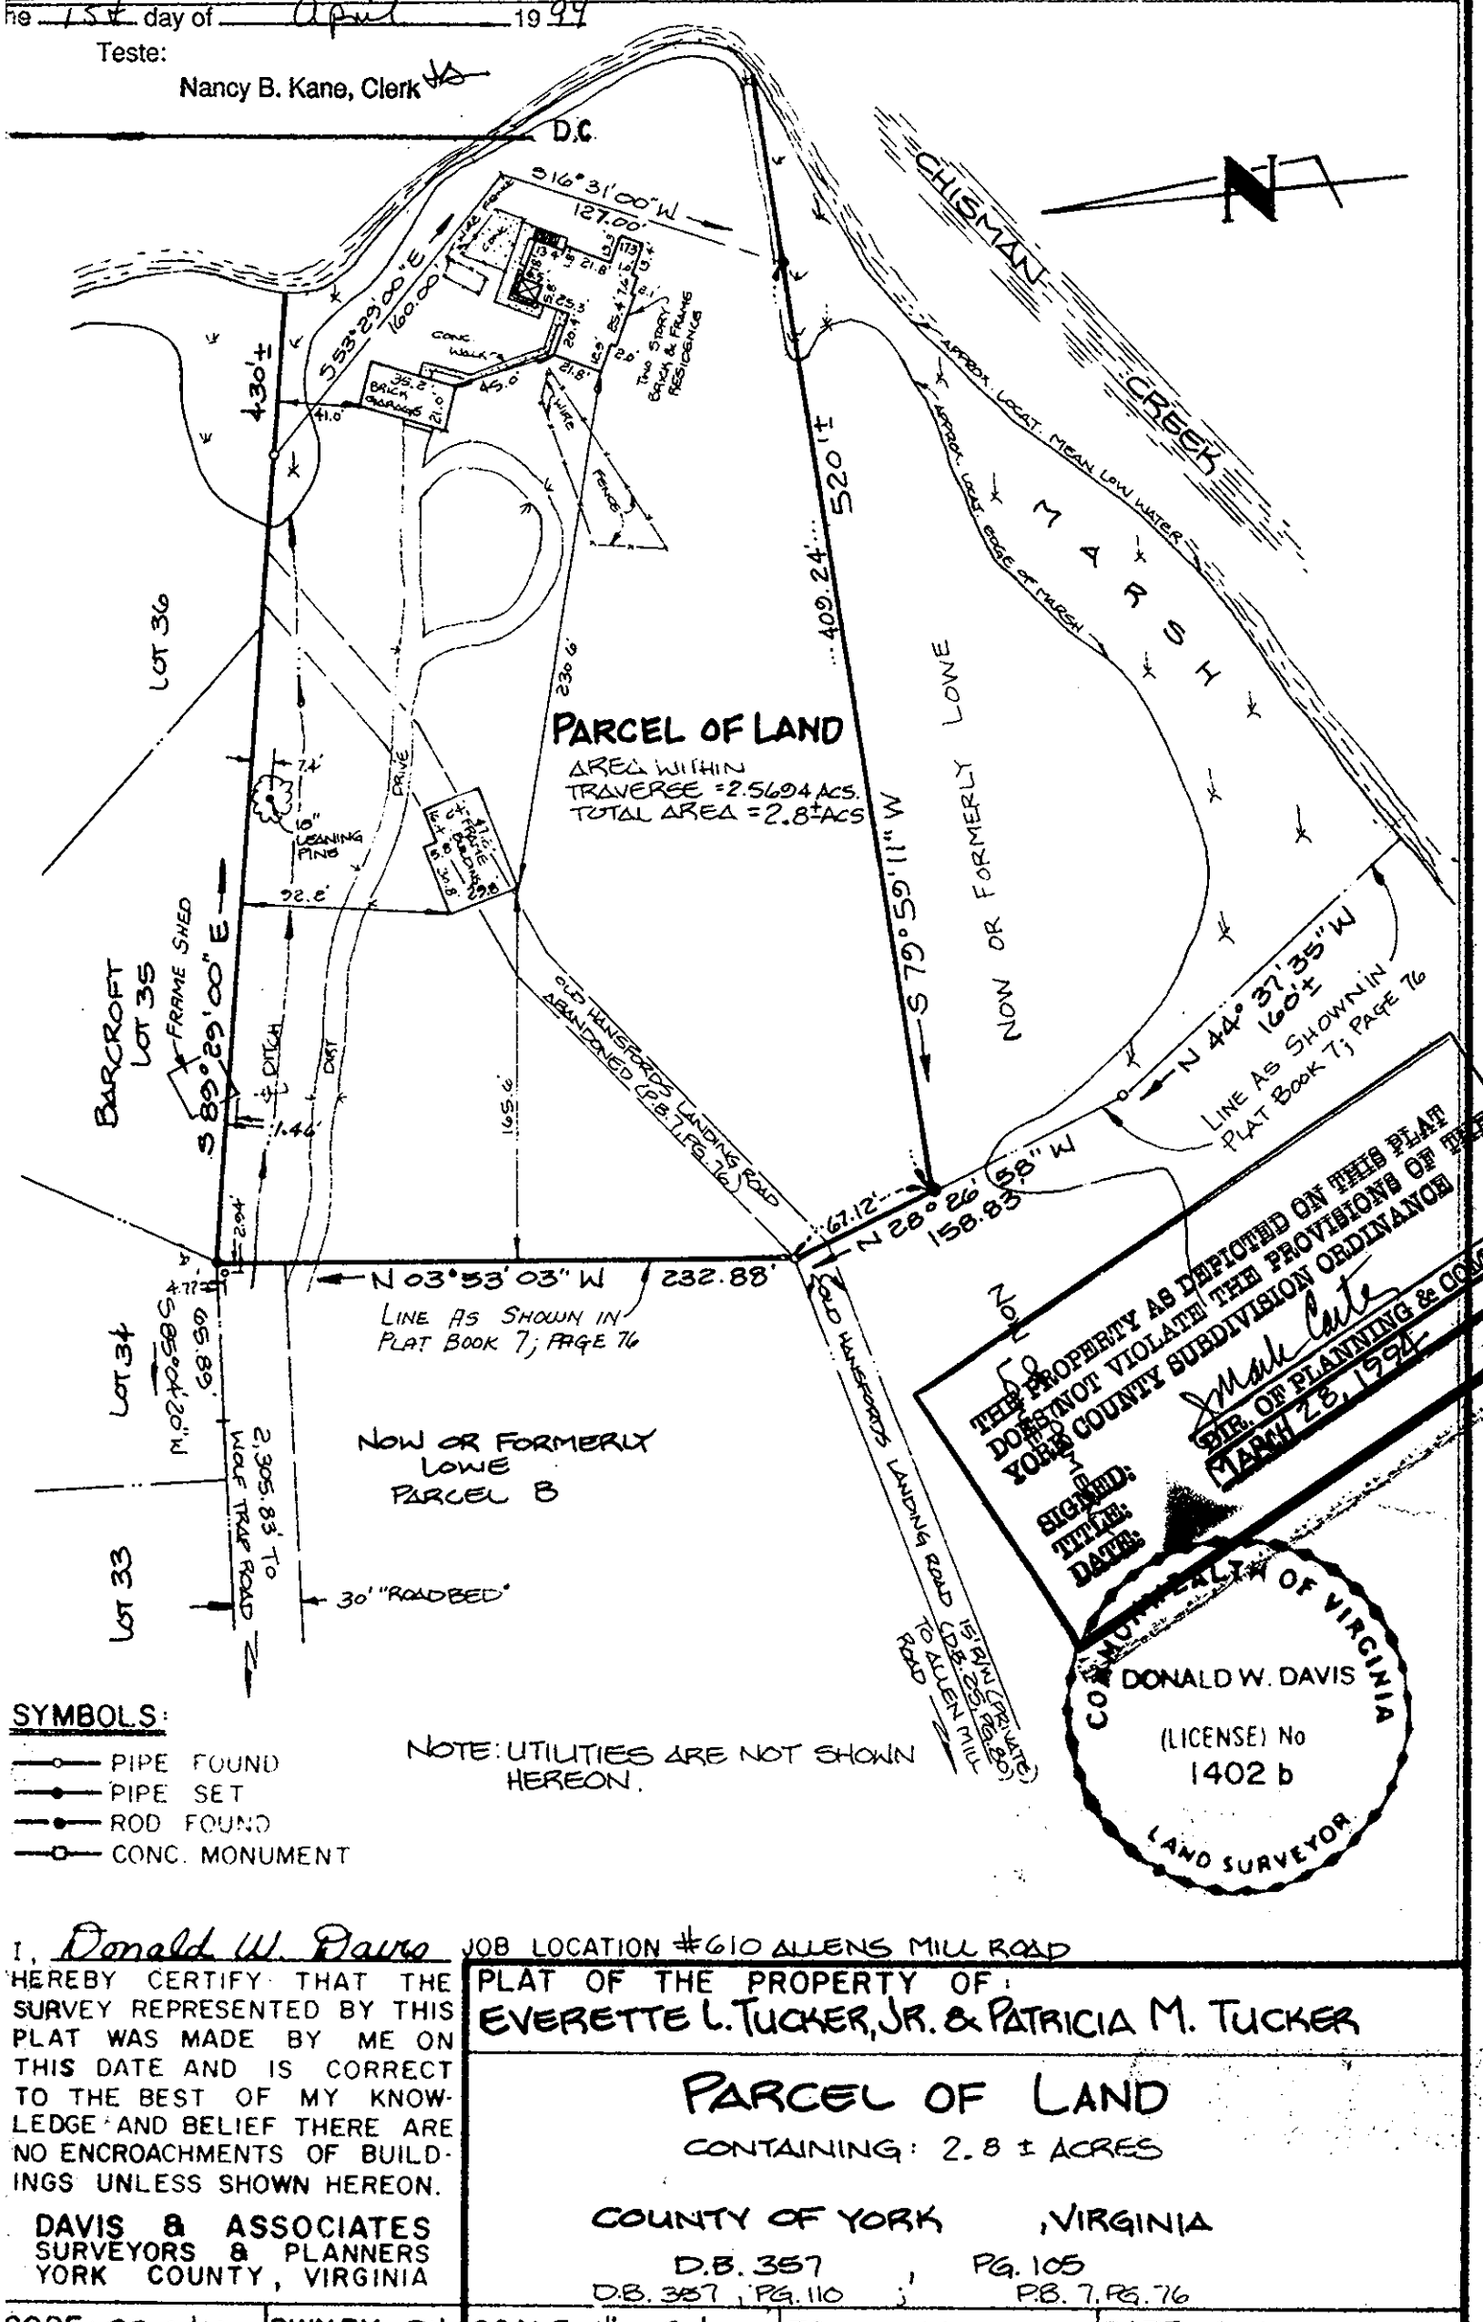

SYMBOLS:
- PIPE FOUND
- PIPE SET
- ROD FOUND
- CONC. MONUMENT

NOTE: UTILITIES ARE NOT SHOWN HEREON.

I, Donald W. Davis HEREBY CERTIFY THAT THE SURVEY REPRESENTED BY THIS PLAT WAS MADE BY ME ON THIS DATE AND IS CORRECT TO THE BEST OF MY KNOWLEDGE AND BELIEF THERE ARE NO ENCROACHMENTS OF BUILDINGS UNLESS SHOWN HEREON.

DAVIS & ASSOCIATES
SURVEYORS & PLANNERS
YORK COUNTY, VIRGINIA

JOB LOCATION #610 ALLENS MILL ROAD

PLAT OF THE PROPERTY OF:
EVERETTE L. TUCKER, JR. & PATRICIA M. TUCKER

PARCEL OF LAND

CONTAINING: 2.8 ± ACRES

COUNTY OF YORK, VIRGINIA

D.B. 357, PG. 105
D.B. 357, PG. 110; P.B. 7, PG. 76

CODE: 93-0410	DWN.BY-SH	SCALE: 1" = 80'	TO: TUCKER	DATE: 6 JULY 93