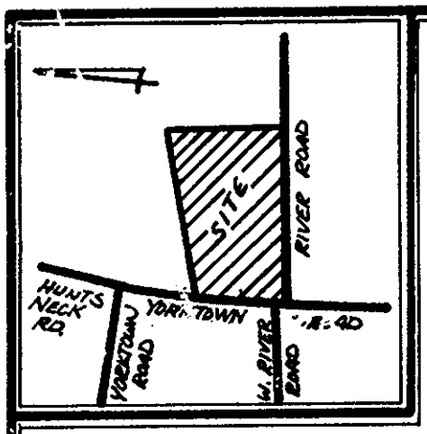

VICINITY MAP
SCALE : 1" = 400'

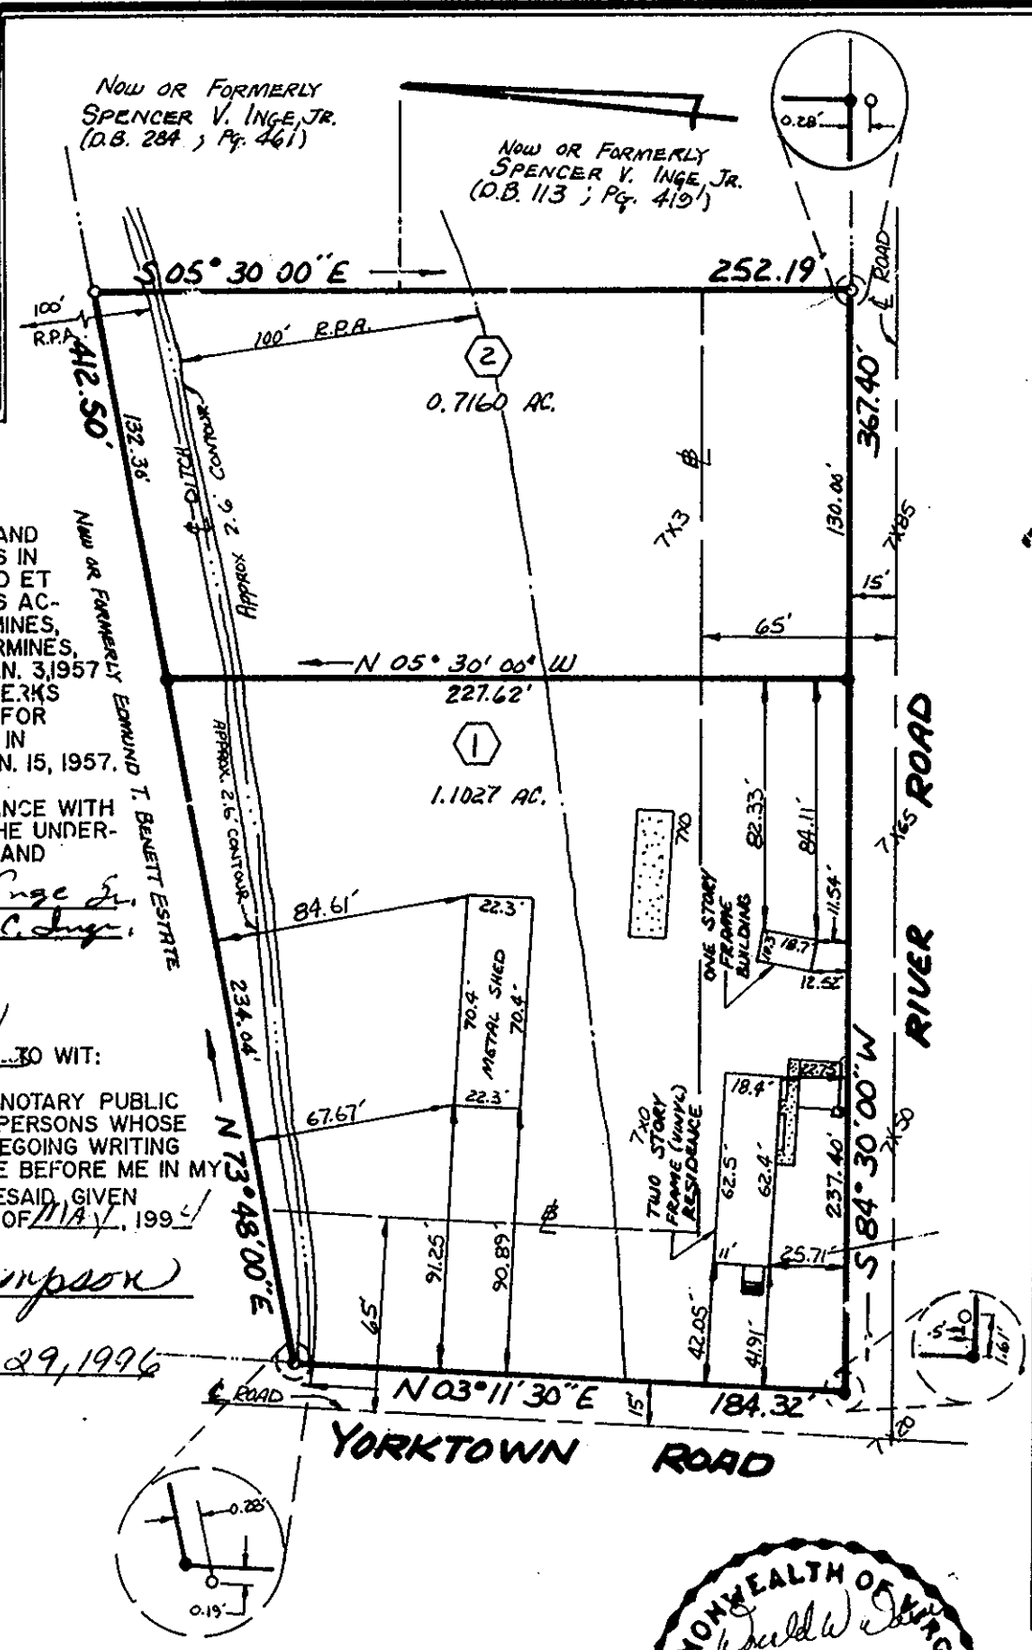

THIS IS TO CERTIFY THAT THE LAND EMBRACED IN THIS SUBDIVISION IS IN THE NAME OF S. V. INGE, SR. AND ET ETHEL CARMINES INGE, AND WAS ACQUIRED FROM: STEPHEN D. CARMINES, SOMETIMES KNOWN AS S. D. CARMINES, A WIDOWER, BY DEED DATED JAN. 3, 1957 AND DULY RECORDED IN THE CLERKS OFFICE OF THE CIRCUIT COURT FOR THE COUNTY OF YORK, VIRGINIA IN DEED BOOK 115 ; PAGE 13 ON JAN. 15, 1957.

THIS SUBDIVISION IS IN ACCORDANCE WITH THE DESIRES AND WISHES OF THE UNDERSIGNED OWNERS, PROPRIETORS, AND TRUSTEES, IF ANY.

Spencer V. Inge Jr. N F Inge Sr.
L C Inge Daniel C. Inge
LEGAL HEIRS OF S. V. INGE & ETHEL CARMINES INGE

STATE OF VIRGINIA
CITY/COUNTY OF Newport News TO WIT:

I, Brenda C. Thompson A NOTARY PUBLIC DO HEREBY CERTIFY THAT THE PERSONS WHOSE NAMES ARE SIGNED TO THE FOREGOING WRITING HAVE ACKNOWLEDGED THE SAME BEFORE ME IN MY CITY/COUNTY AND STATE AFORESAID, GIVEN UNDER MY HAND THIS 10th DAY OF MAY, 1994

Brenda C. Thompson
NOTARY PUBLIC

MY COMMISSION EXPIRES: Feb 29, 1996

COMMONWEALTH OF VIRGINIA
Donald W. Davis
DONALD W. DAVIS
(LICENSE) No
1402 b
3/28/94
LAND SURVEYOR

SYMBOLS:
- PIPE FOUND
- PIPE SET
- ROD FOUND
- CONC. MONUMENT

CITY OF POQUOSON
APPROVED
DATE 6/20/94
R. M. Murphy
CITY MANAGER

I, Donald W. Davis HEREBY CERTIFY THAT THE SURVEY REPRESENTED BY THIS PLAT WAS MADE BY ME ON THIS DATE AND IS CORRECT TO THE BEST OF MY KNOWLEDGE AND BELIEF THERE ARE NO ENCROACHMENTS OF BUILDINGS UNLESS SHOWN HEREON.

DAVIS & ASSOCIATES
SURVEYORS & PLANNERS
YORK COUNTY, VIRGINIA

JOB LOCATION RIVER ROAD

PLAT OF

THE INGE SUBDIVISION
CITY OF POQUOSON, VIRGINIA

CODE: 94-0192	DWN.BY-MRC	SCALE: 1" = 60'	TO: INGE	DATE: 28 MARCH 94