24

THE PLATTING AND DEDICATION OF THE LAND HEREON SHOWN FOR GRAFTON BAPTIST CHURCH IS WITH THE FREE CONSENT AND IN ACCORDANCE WITH THE DESIRES OF THE UNDERSIGNED OWNERS, PROPRIETORS, AND TRUSTEES, IF ANY.

STERLING F. ROHRBACH
TRUSTEE OF GRAFTON BAPTIST CHURCH
Sterling F. Rohrbach DATE: 6/8/99

STATE OF VIRGINIA, COUNTY OF YORK, TO WIT:

I, Blanche E. Brooks, A NOTARY PUBLIC IN AND FOR THE COUNTY AND STATE AFORESAID, DO HEREBY CERTIFY THAT THE ABOVE NAMED PERSON WHOSE NAME IS SIGNED TO THE FOREGOING WRITING HAS ACKNOWLEDGED THE SAME BEFORE ME IN MY COUNTY AND STATE AFORESAID.

GIVEN UNDER MY HAND THIS 8 DAY OF June, 1999.

Blanche E. Brooks
NOTARY PUBLIC

MY COMMISSION EXPIRES: Jan 31, 2001

ROBERT PASE
TRUSTEE OF GRAFTON BAPTIST CHURCH
Robert Pase DATE: 8 Jun 99

STATE OF VIRGINIA, COUNTY OF YORK, TO WIT:

I, Blanche E. Brooks, A NOTARY PUBLIC IN AND FOR THE COUNTY AND STATE AFORESAID, DO HEREBY CERTIFY THAT THE ABOVE NAMED PERSON WHOSE NAME IS SIGNED TO THE FOREGOING WRITING HAS ACKNOWLEDGED THE SAME BEFORE ME IN MY COUNTY AND STATE AFORESAID.

GIVEN UNDER MY HAND THIS 8 DAY OF June, 1999.

Blanche E. Brooks
NOTARY PUBLIC

MY COMMISSION EXPIRES: Jan 31, 2001

ARTHUR L. BALLEW
TRUSTEE OF GRAFTON BAPTIST CHURCH
Arthur L. Ballew DATE: 6/8/98

STATE OF VIRGINIA, COUNTY OF YORK, TO WIT:

I, Blanche E. Brooks, A NOTARY PUBLIC IN AND FOR THE COUNTY AND STATE AFORESAID, DO HEREBY CERTIFY THAT THE ABOVE NAMED PERSON WHOSE NAME IS SIGNED TO THE FOREGOING WRITING HAS ACKNOWLEDGED THE SAME BEFORE ME IN MY COUNTY AND STATE AFORESAID.

GIVEN UNDER MY HAND THIS 8 DAY OF June, 1999.

Blanche E. Brooks
NOTARY PUBLIC

MY COMMISSION EXPIRES: Jan 31, 2001

LEGEND:

- ○ DENOTES PIN, PIPE, OR MONUMENT FOUND
- ● DENOTES IRON PINS SET
- □ DENOTES MONUMENTS SET

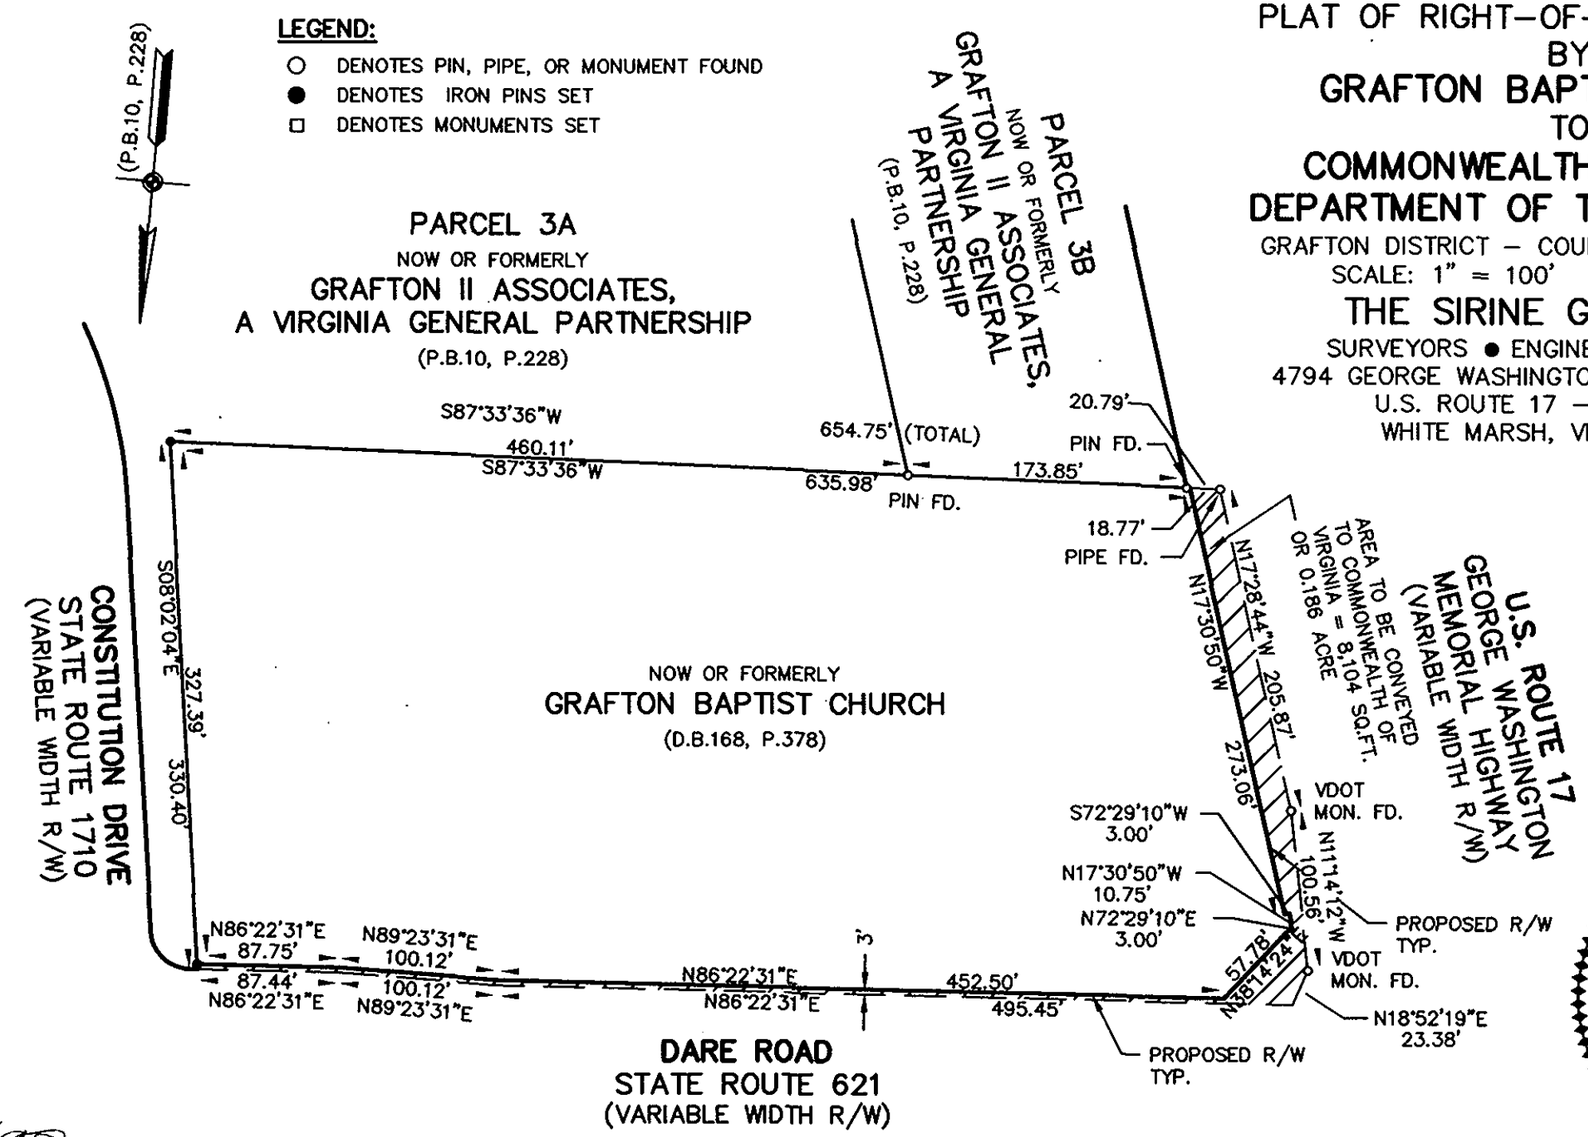

PLAT OF RIGHT-OF-WAY DEDICATION BY GRAFTON BAPTIST CHURCH TO COMMONWEALTH OF VIRGINIA DEPARTMENT OF TRANSPORTATION

(D.B.168, P.378)

GRAFTON DISTRICT – COUNTY OF YORK, VIRGINIA
SCALE: 1" = 100' APRIL 26, 1999

THE SIRINE GROUP, LTD.
SURVEYORS ● ENGINEERS ● PLANNERS
4794 GEORGE WASHINGTON MEMORIAL HIGHWAY
U.S. ROUTE 17 – P.O.BOX 450
WHITE MARSH, VIRGINIA 23183

COMMONWEALTH OF VIRGINIA
J.S.L.
JAMES S. LEIGH
No. 1758
6/8/99
LAND SURVEYOR

APPROVED FOR
THE COMMONWEALTH OF VIRGINIA
DEPARTMENT OF TRANSPORTATION

Donald P. Brooks
SIGNED: TITLE: Hwy. Supvr.
DATE: 6-9-99

STATE OF VIRGINIA
COUNTY OF YORK

IN THE CLERK'S OFFICE OF THE CIRCUIT COURT FOR THE COUNTY OF YORK THE 9th DAY OF June, 1999, THIS PLAT WAS PRESENTED AND ADMITTED TO RECORD AS THE LAW DIRECTS IN PLAT BOOK 13, PAGE 1.

TESTE: NANCY B. HANE, CLERK
CLERK
BY: Linda S. Hughes D.C.

I HEREBY CERTIFY THAT THIS SURVEY, TO THE BEST OF MY KNOWLEDGE AND BELIEF, IS CORRECT AND COMPLIES WITH THE MINIMUM PROCEDURES AND STANDARDS ESTABLISHED BY THE VIRGINIA BOARD OF ARCHITECTS, PROFESSIONAL ENGINEERS, LAND SURVEYORS AND CERTIFIED LANDSCAPE ARCHITECTS.

SIGNED James S. Leigh DATE: 6/8/99
JAMES S. LEIGH, L.S. # 1758