BOOK 283 PAGE 612

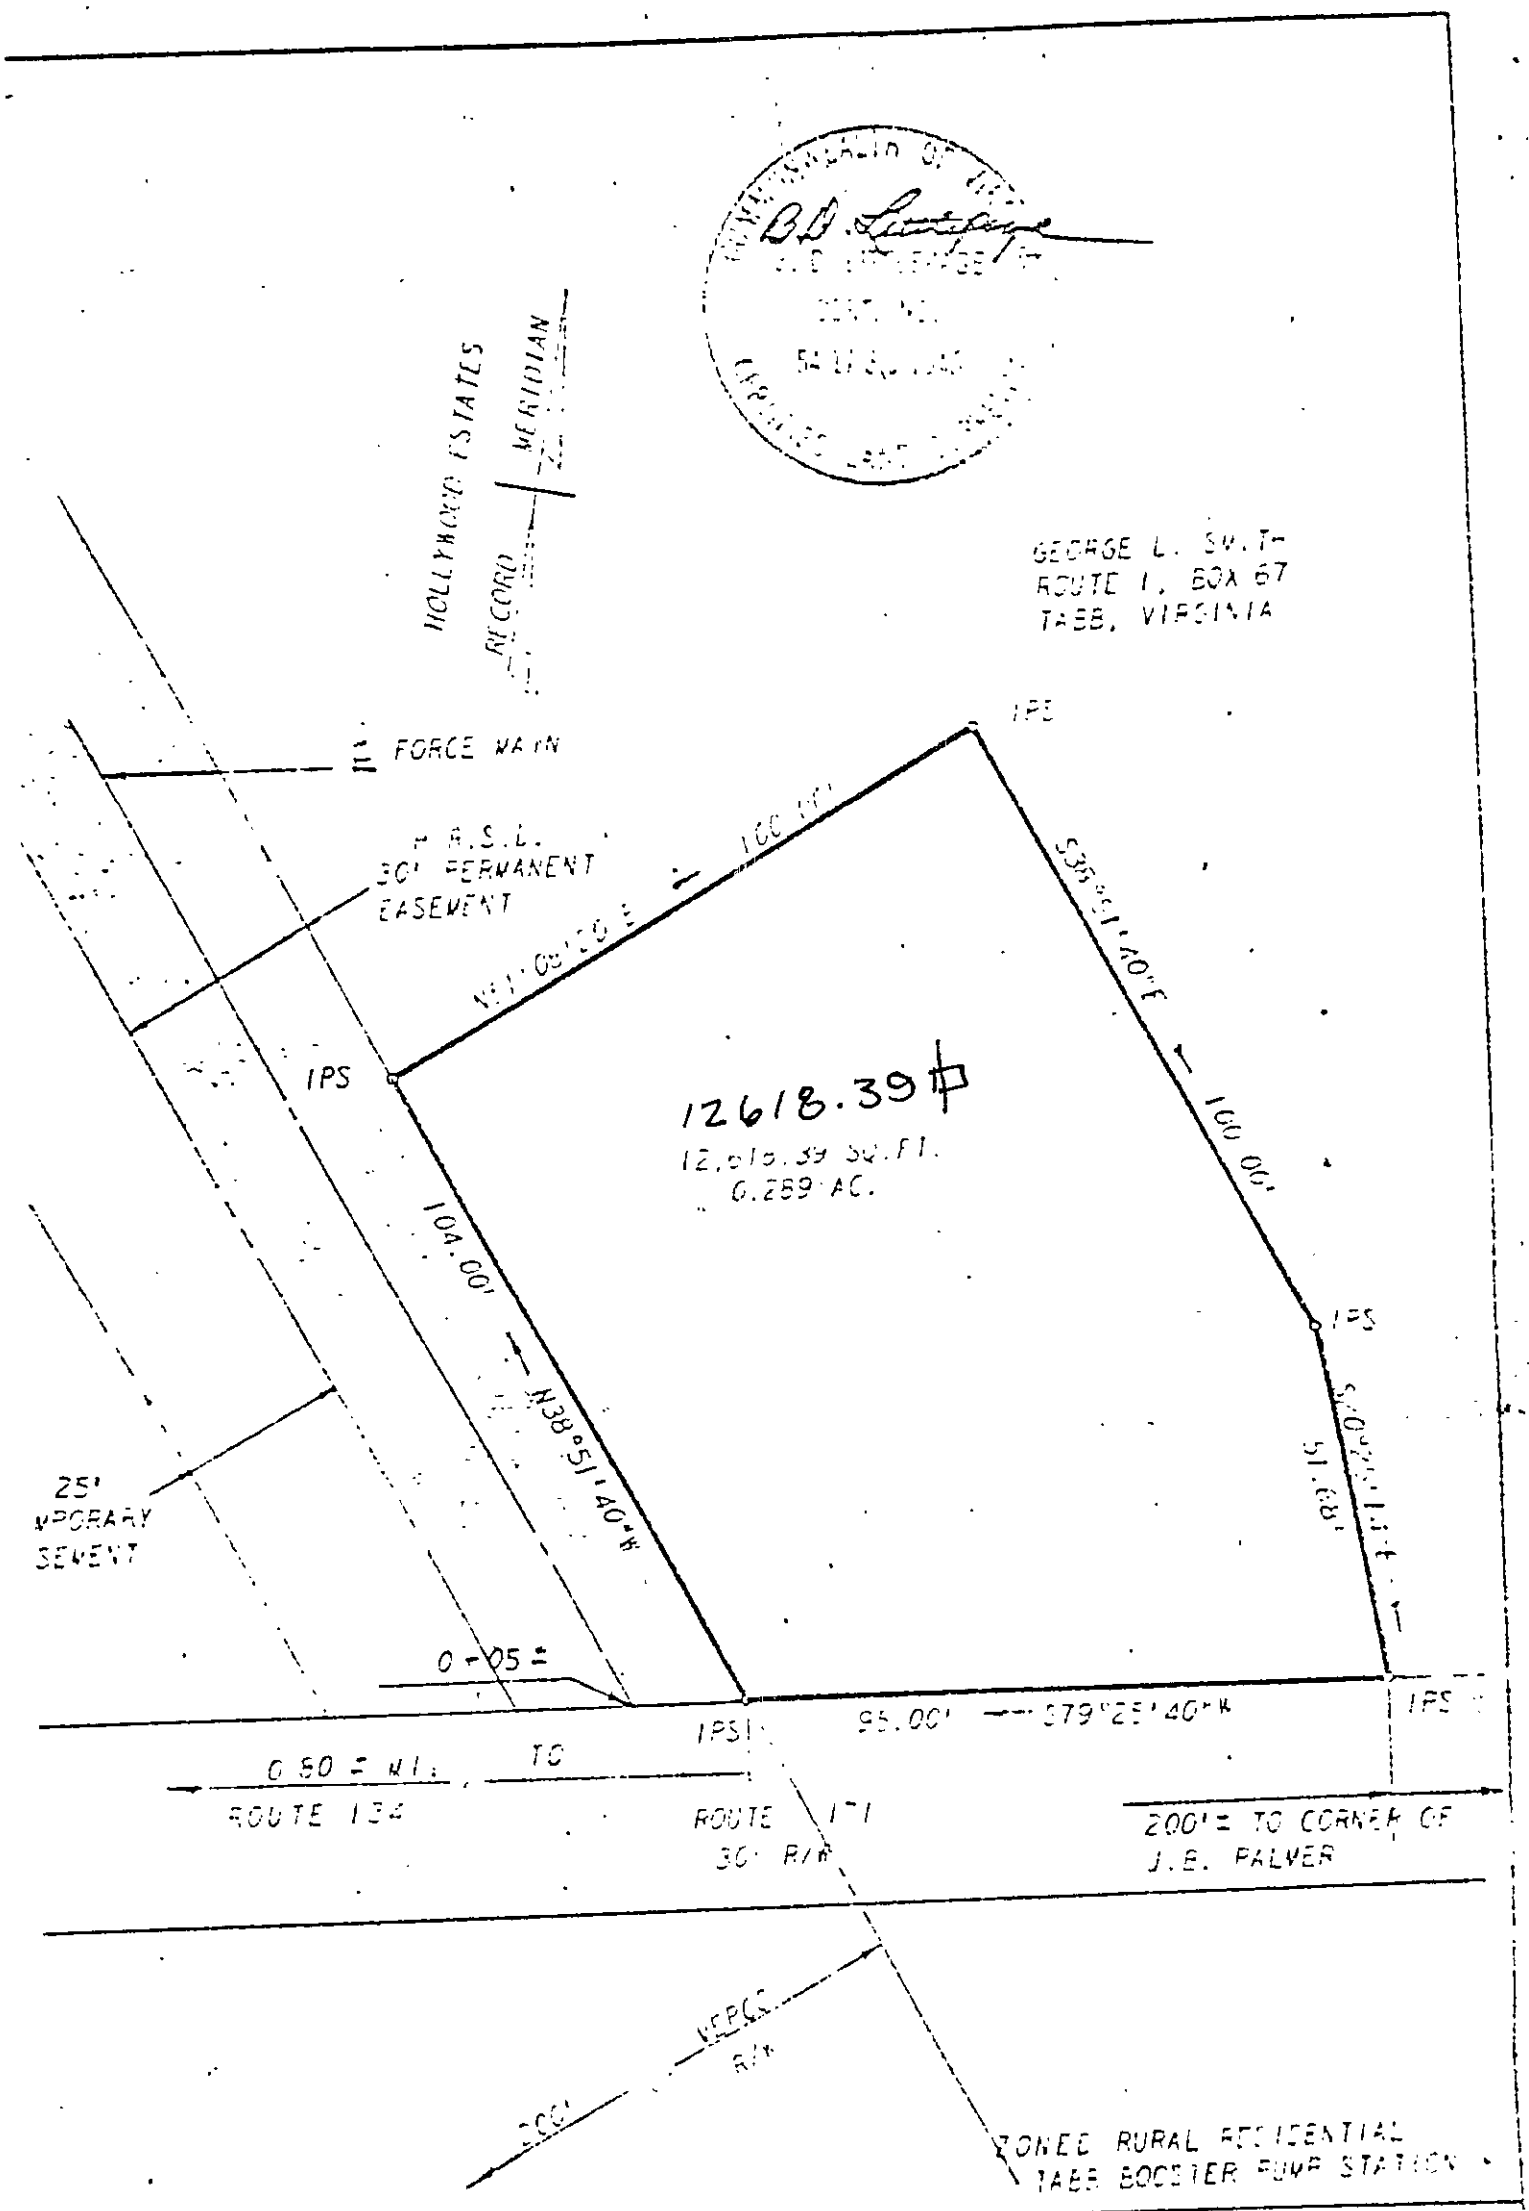

J. WOODSON & ASSOCIATES, INC ENGINEERS, SURVEYORS & PLANNERS, P. O. BOX 633 WILLIAMSBURG, VIRGINIA 23185

LEGEND: O = IP = IRON PIN ⊡ = MON = MONUMENT, — = PROPERTY LINE, — — — = CENTERLINE, — — — = EASEMENT LINE

A SURVEY FOR CONVEYANCE TO HAMPTON ROADS SANITATION DISTRICT
0.289 ACRE OF LAND FROM GEORGE L. SMITH, ET ALS
LYING IN BETHEL DISTRICT, YORK COUNTY, VIRGINIA

SCALE: 1" = 30'	REF:	DATE: FEBRUARY 20, 1975	AREA 0.289 ACRE

30-182C J.O. 1234-19