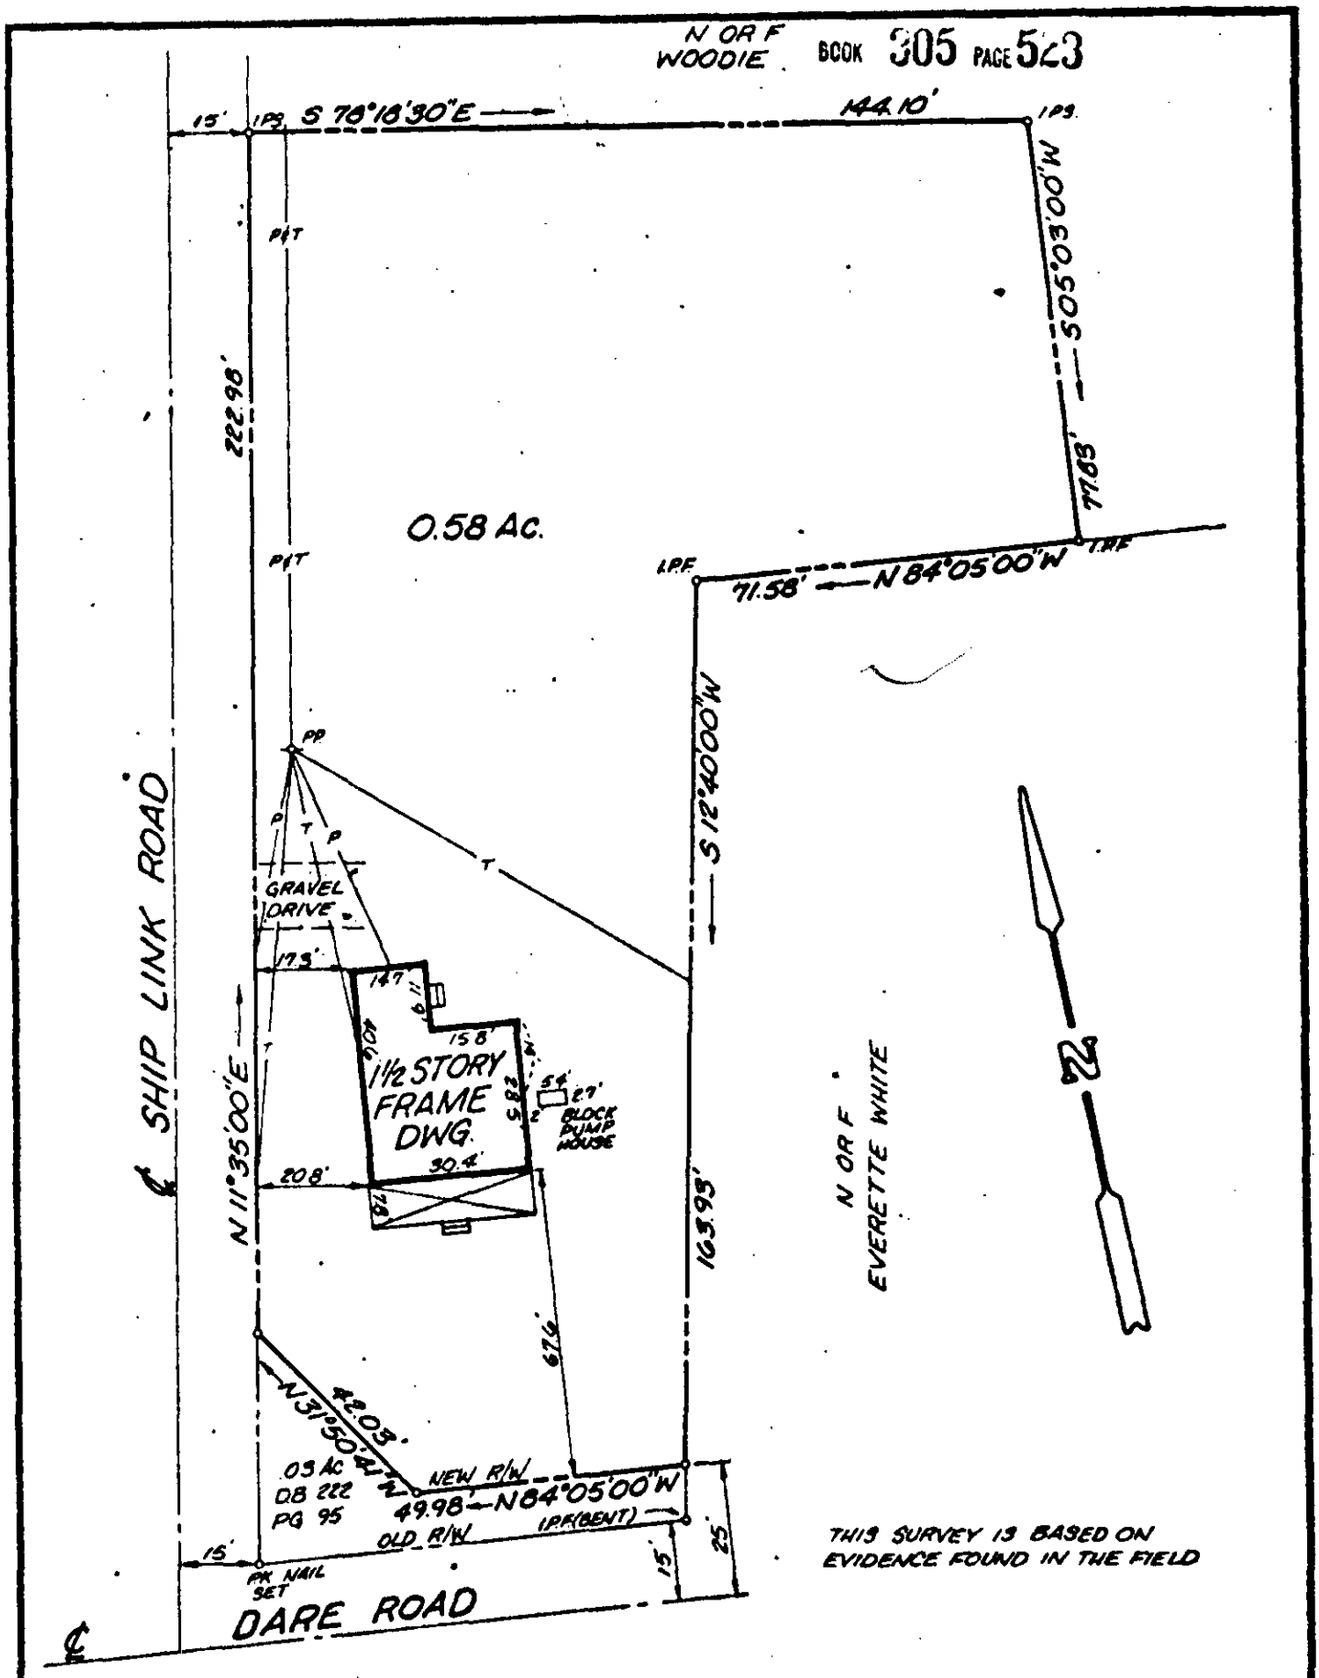

ADDRESS: 1200 DARE ROAD

THIS IS TO CERTIFY THAT ON SEPT. 12, 1977 I SURVEYED THE PROPERTY SHOWN ON THIS PLAT AND THAT THE TITLE LINES AND THE WALLS OF THE BUILDINGS ARE AS SHOWN ON THE PLAT. THE BUILDINGS STAND STRICTLY WITHIN THE TITLE LINES AND THERE ARE NO ENCROACHMENTS OF OTHER BUILDINGS ON THE PROPERTY EXCEPT AS SHOWN.

E. E. Paine

E. E. PAINE, PE

PLAT OF THE PROPERTY OF:
JOHN CARTER BUTLER
VELMA MAE BUTLER

BEING 0.58 Ac.

LOCATED IN
GRAFTON DIST., YORK CO., VIRGINIA

E. E. PAINE, INC.
ENGINEERING & SURVEYING
NEWPORT NEWS, VIRGINIA

SCALE 1"=30' DATE SEPT. 20, 1977 JOB NO. 2759-L

F.B. 135 PG. 34

HARRY E. ATKINSON