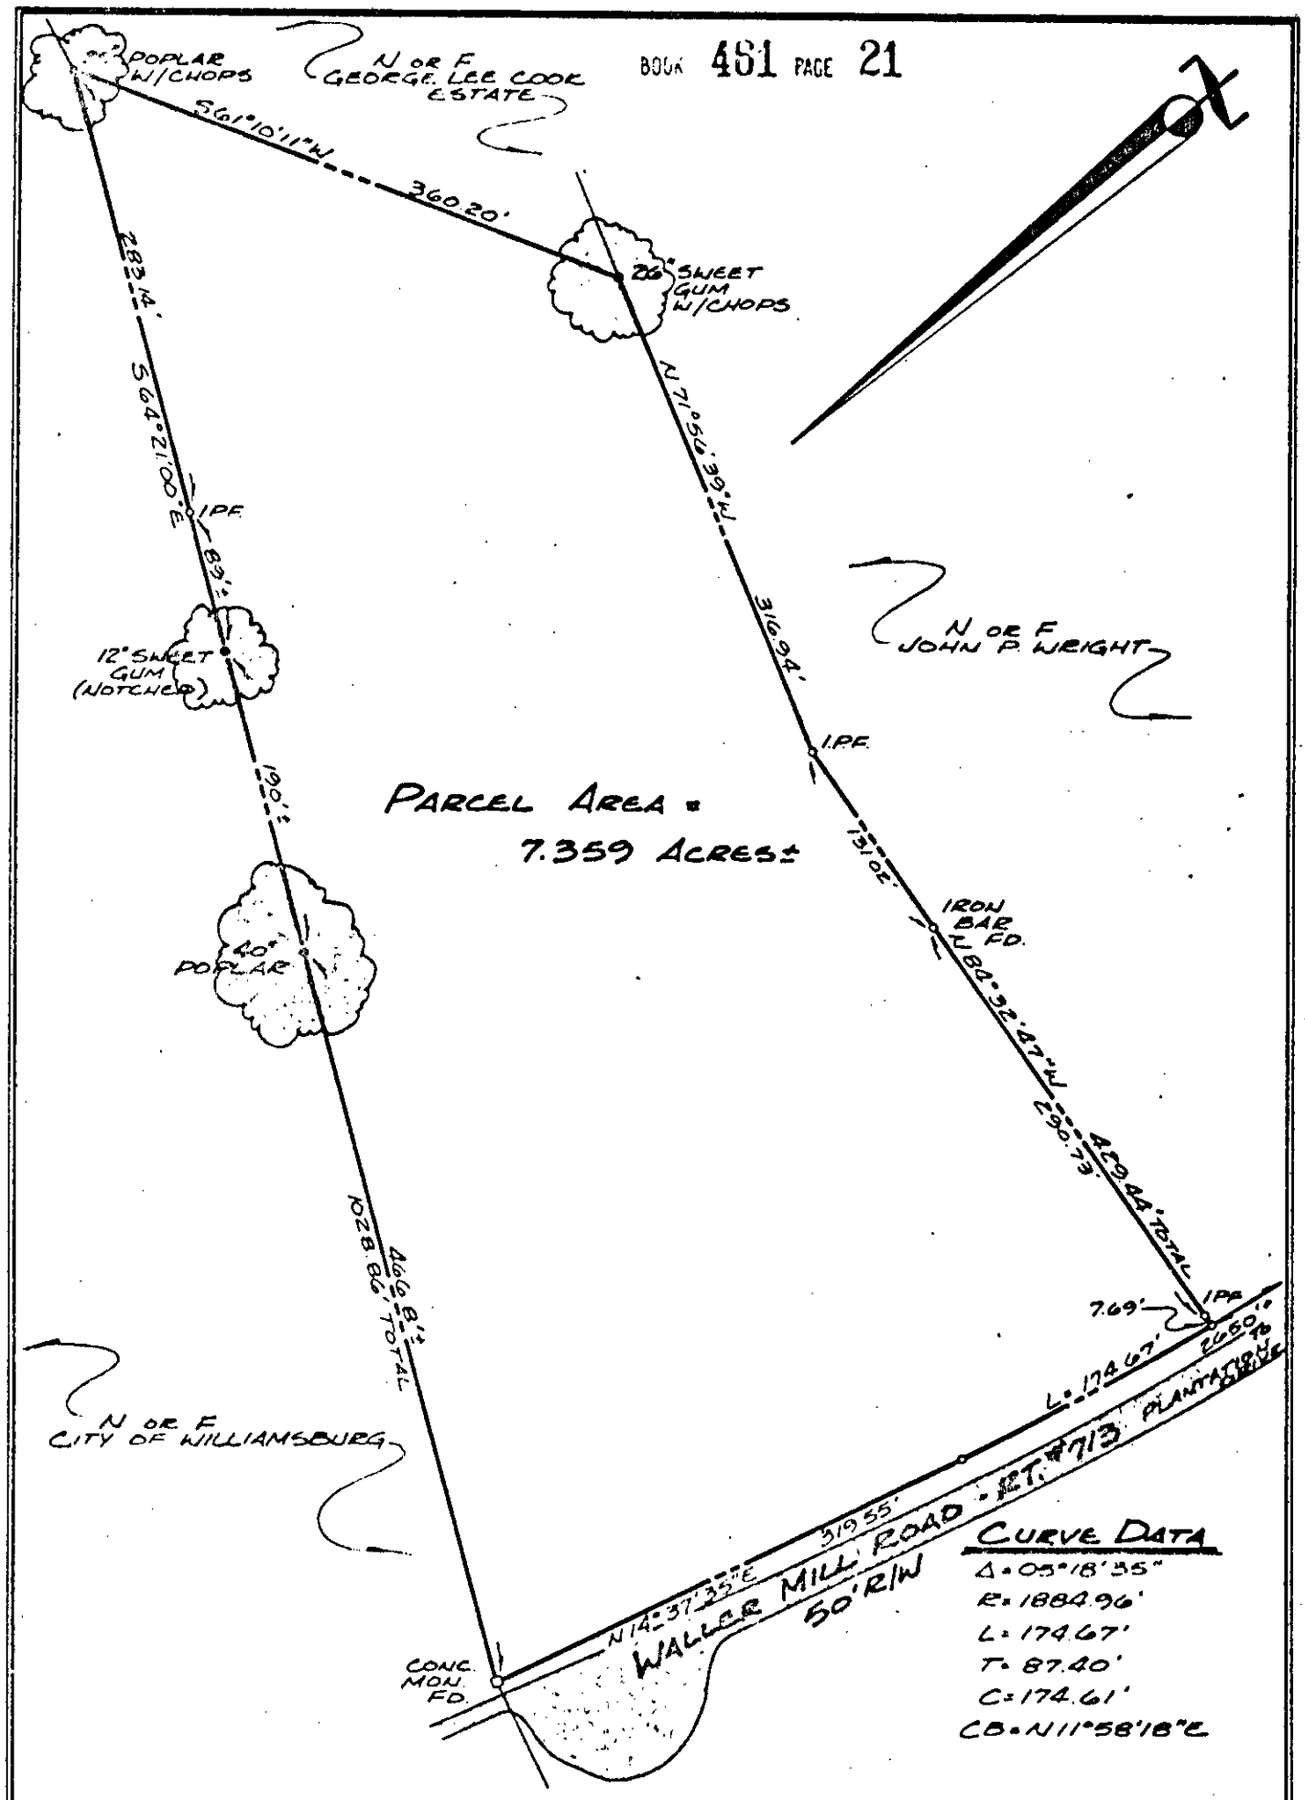

CURVE DATA

Δ = 05°18'35"
R = 1884.96'
L = 174.67'
T = 87.40'
C = 174.61'
CB = N11°58'18"E

COMMONWEALTH OF VIRGINIA
ROGER D. SPEARMAN
CERTIFICATE No.
1264
CERTIFIED LAND SURVEYOR

REFERENCES:
PB 7, P145
PB 179, P714
VDH&T. PROJ. # 0713-099-111, RW-201

IPF = IRON PIPE FOUND
IPS = IRON PIPE SET
IRS = IRON ROD SET
IRF = IRON ROD FOUND
BSL = BLDG SETBACK LINE

DATE: Nov 12, 1986
SCALE: 1" = 100'
JOB: 3205 F.B. "E"

PHYSICAL SURVEY

OF PROPERTY TO BE CONVEYED TO

SPARTA CORPORATION

BEING

7.359 ACRES +/-

LOCATED

YORK COUNTY, VIRGINIA

SPEARMAN & ASSOCIATES, INC. LAND SURVEYING
P.O. BOX # 1244---WILLIAMSBURG, VIRGINIA
(804) 565-1319