BOOK 516 PAGE 289

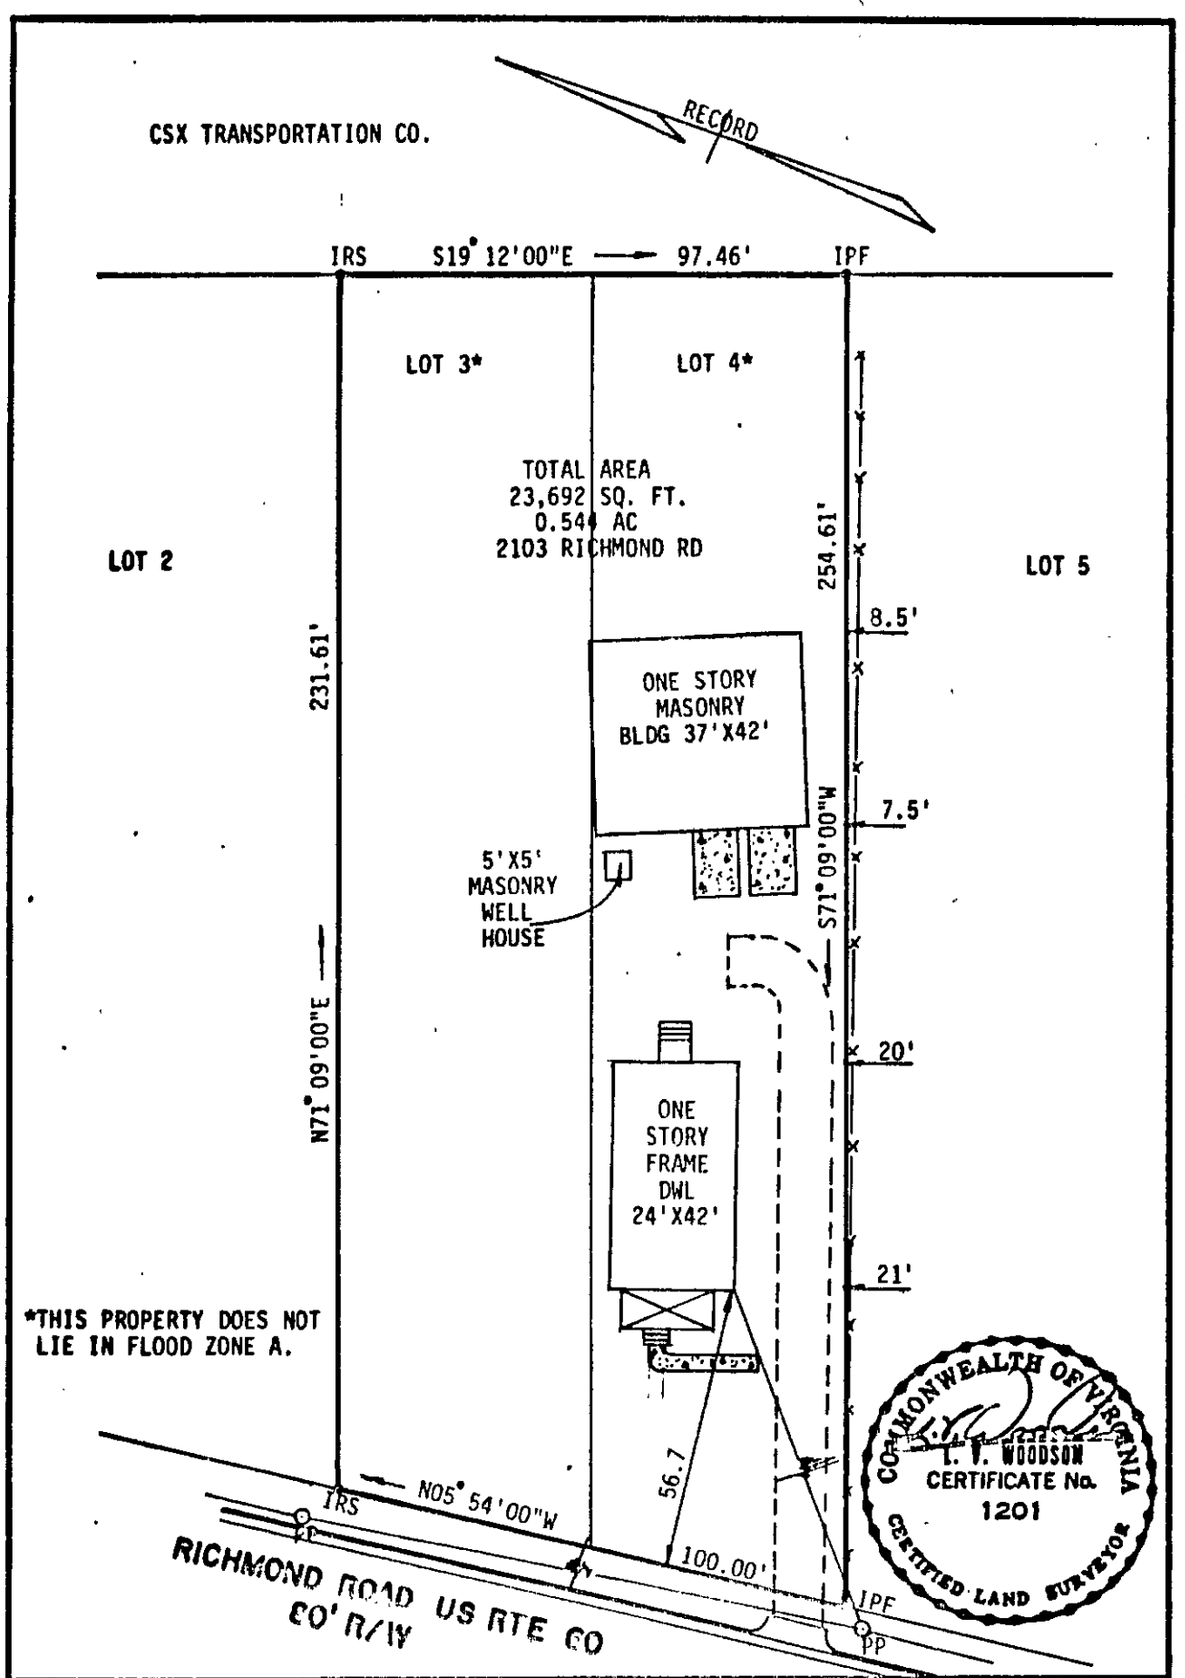

L. V. WOODSON & ASSOCIATES, INC ENGINEERS, SURVEYORS & PLANNERS, P.O. BOX 613 WILLIAMSBURG, VIRGINIA 23185

LEGEND O = IP ■ IRON PIPE O = IPF ■ IRON PIN, — = PROPERTY LINE, — — = CENTERLINE, — · — = EASEMENT LINE

A SURVEY FOR CONVEYANCE TO: RONALD J. & SHELIA H. SHALLS
LOTS 3 & 4 OF THE JAMES WILLIAMS SUBDIVISION
YORK COUNTY, VA.

SCALE: 1"=30'	REF: DB 321/96	DATE: FEBRUARY 2, 1988	AREA: 0.544 AC

JO A3927

5B (1) 3+4