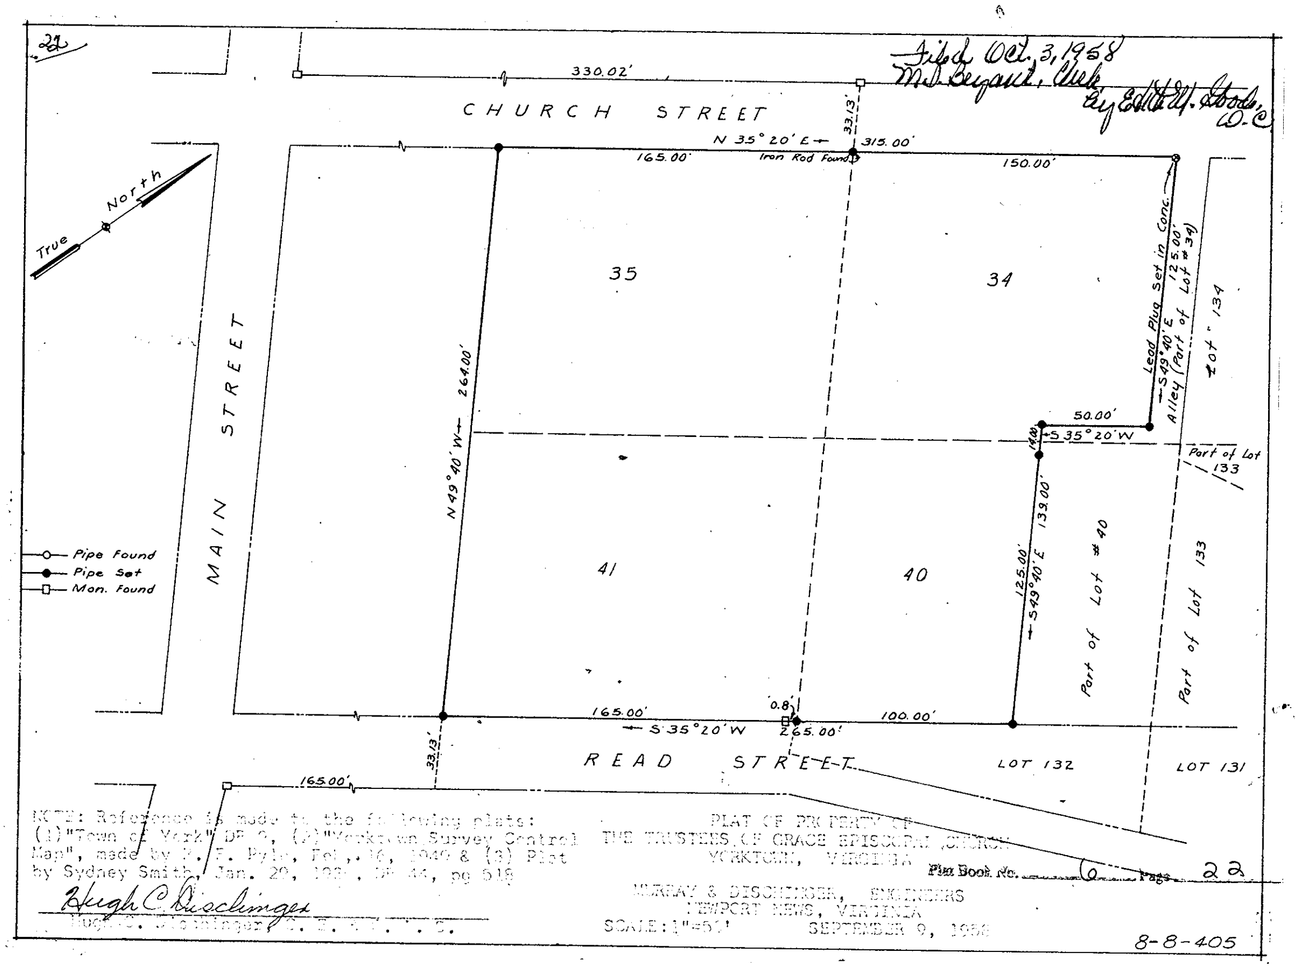
Filed Oct. 3, 1958
M.L. Bryant, Clerk
By Edith M. Goode, D.C.
CHURCH STREET
330.02'
N 35° 20' E
315.00'
165.00'
Iron Rod Found
150.00'
33.13'
Lead Plug Set in Conc.
S 43° 40' E
125.00'
Alley (Part of Lot # 39)
Lot # 134
50.00'
S 35° 20' W
Part of Lot 133
MAIN STREET
N 43° 40' W
264.00'
35
34
41
40
133.00'
S 43° 40' E
125.00'
Part of Lot # 40
Part of Lot 133
Pipe Found
Pipe Set
Mon. Found
True North
0.8'
165.00'
S 35° 20' W
265.00'
100.00'
33.13'
READ STREET
LOT 132
LOT 131
165.00'
NOTE: Reference is made to the following plats:
(1) "Town of York" DB 6, (2) "Yorktown Survey Central Map", made by R. F. Pyle, Feb. 16, 1949 & (3) Plat by Sydney Smith, Jan. 20, 1922, DB 44, pg 516
Hugh C. Buechinger
Hugh C. Buechinger, C. E. & L. S.
PLAT OF PROPERTY OF THE TRUSTEES OF GRACE EPISCOPAL CHURCH YORKTOWN, VIRGINIA
Plat Book No. 6 Page 22
MURRAY & DISCHINGER, ENGINEERS
NEWPORT NEWS, VIRGINIA
SCALE: 1"=50' SEPTEMBER 9, 1958
8-8-405

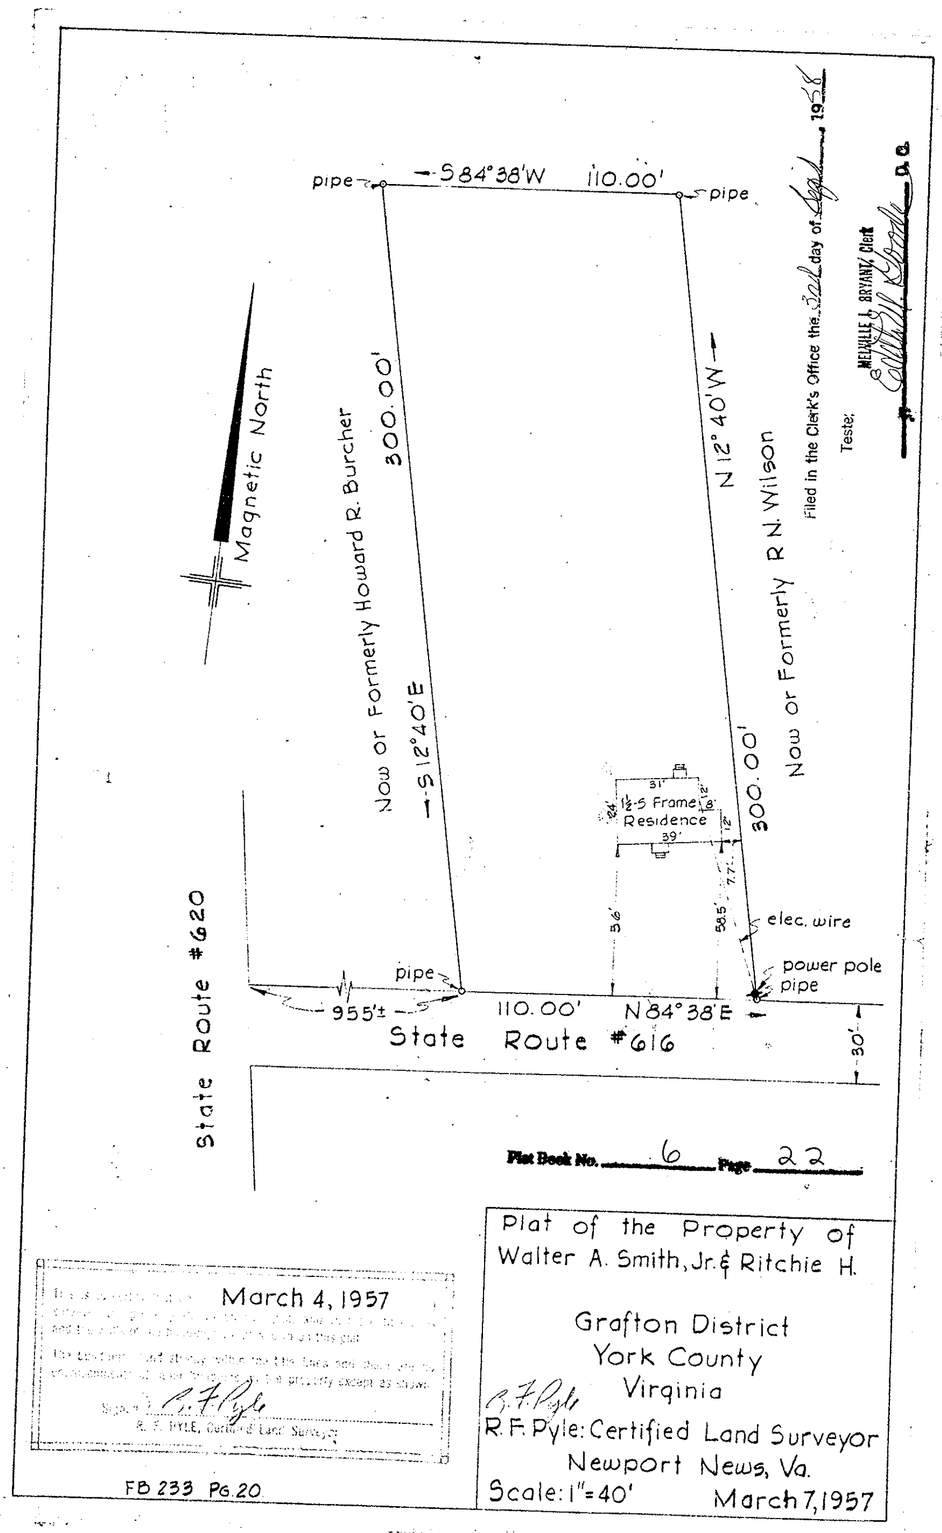
pipe
S 84°38'W 110.00'
pipe
Filed in the Clerk's Office the 3rd day of Sept. 1958
Teste: MELVILLE I. BRYANT, Clerk
By Edith M. Goode D.C.
Magnetic North
Now or Formerly Howard R. Burcher
300.00'
S 12°40'E
N 12°40'W
300.00'
Now or Formerly R.N. Wilson
1½-S Frame Residence
51'
24'
12'
39'
12'
7.7'
3.6'
38.5'
elec. wire
power pole
pipe
pipe
955'±
110.00'
N 84°38'E
30'
State Route #620
State Route #616
Plat Book No. 6 Page 22
March 4, 1957
R. F. PYLE, Certified Land Surveyor
FB 233 PG. 20
Plat of the Property of
Walter A. Smith, Jr. & Ritchie H.
Grafton District
York County
Virginia
R.F. Pyle: Certified Land Surveyor
Newport News, Va.
Scale: 1"=40' March 7, 1957