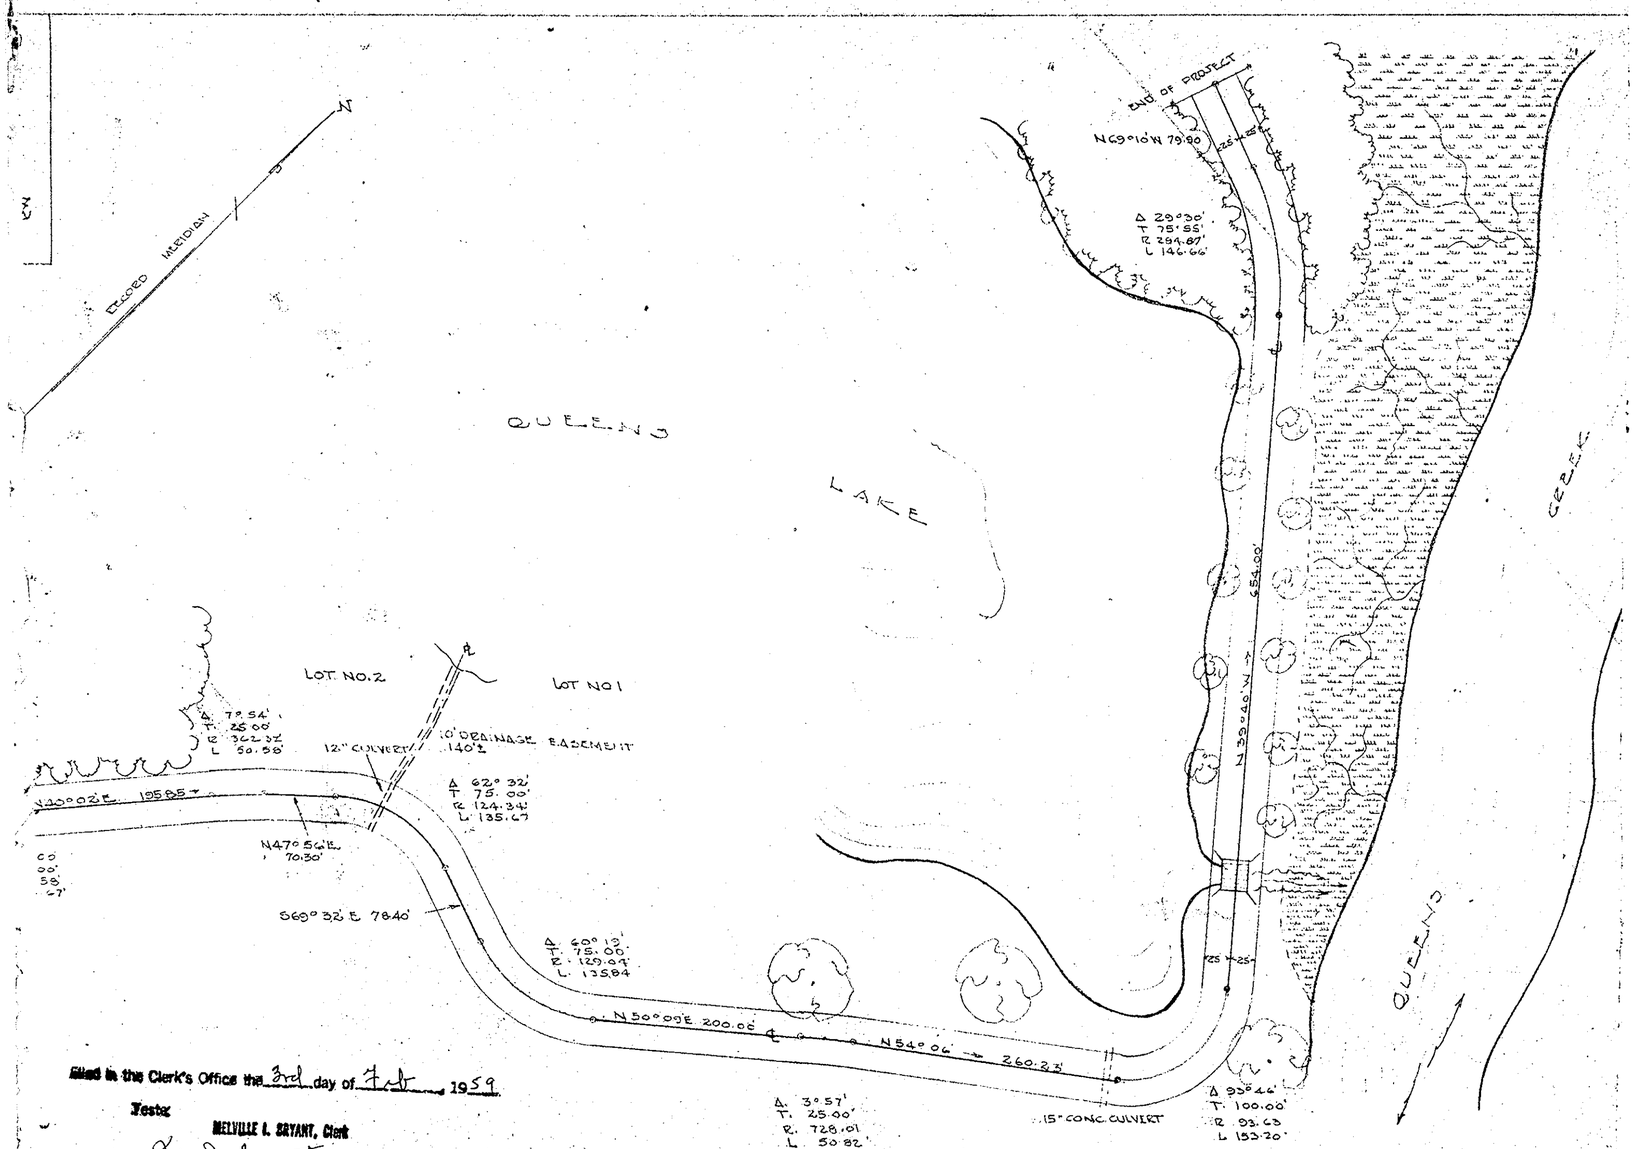

Filed in the Clerk's Office the 3rd day of Feb 1959

Teste: MELVILLE I. BRYANT, Clerk

Mel I. Bryant D. C.

Plat Book No. 6 Page 30/31

PROFILES SHOWN ON CONSTRUCTION SHEETS

TOTAL LENGTH 5993.05 FT.

QUEENS LAKE DEVELOPMENT CO. INC.
BRUTON DISTRICT YORK COUNTY VIRGINIA
PLAT SHOWING SURVEY TO DETERMINE LOCATION AND LENGTH OF EAST QUEENS DRIVE CONSTRUCTED UNDER VIRGINIA STATE HIGHWAY SPECIFICATIONS

OCTOBER 26, 1958
REVISED NOV. 19, 1958

SCALE = 1" = 100.0'

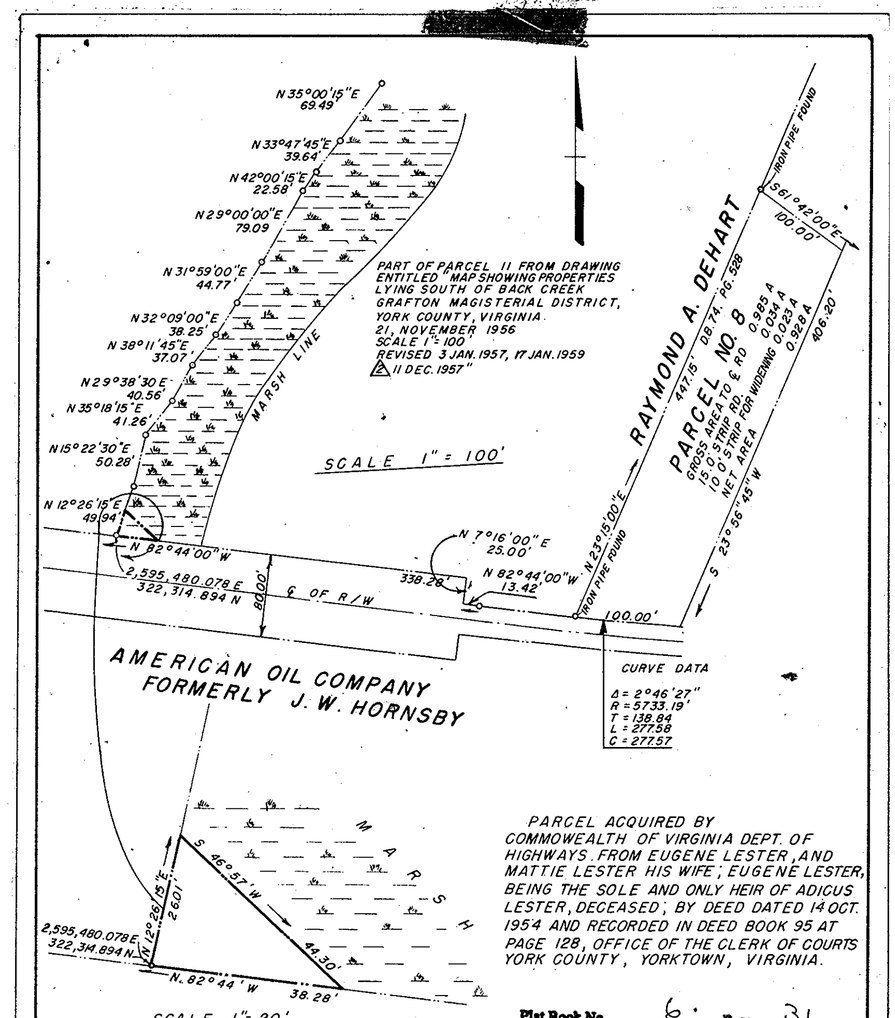

PARCEL ACQUIRED BY COMMOWEALTH OF VIRGINIA DEPT. OF HIGHWAYS FROM EUGENE LESTER, AND MATTIE LESTER HIS WIFE; EUGENE LESTER, BEING THE SOLE AND ONLY HEIR OF ADICUS LESTER, DECEASED; BY DEED DATED 14 OCT. 1954 AND RECORDED IN DEED BOOK 95 AT PAGE 128, OFFICE OF THE CLERK OF COURTS YORK COUNTY, YORKTOWN, VIRGINIA.

Plat Book No. 6 Page 31

Filed in the Clerk's Office the 21st day of April 1959

Tester: MELVILLE I. BRYANT, Clerk

Edith W. Goode D. C.

NEWPORT NEWS, VIRGINIA. 16 MARCH 1959
SCALE AS NOTED.

WILLIAMS, COILE & BLANCHARD AND ASSOCIATES
ARCHITECTS ENGINEERS
ARCHITECTS' BUILDING NEWPORT NEWS, VA.