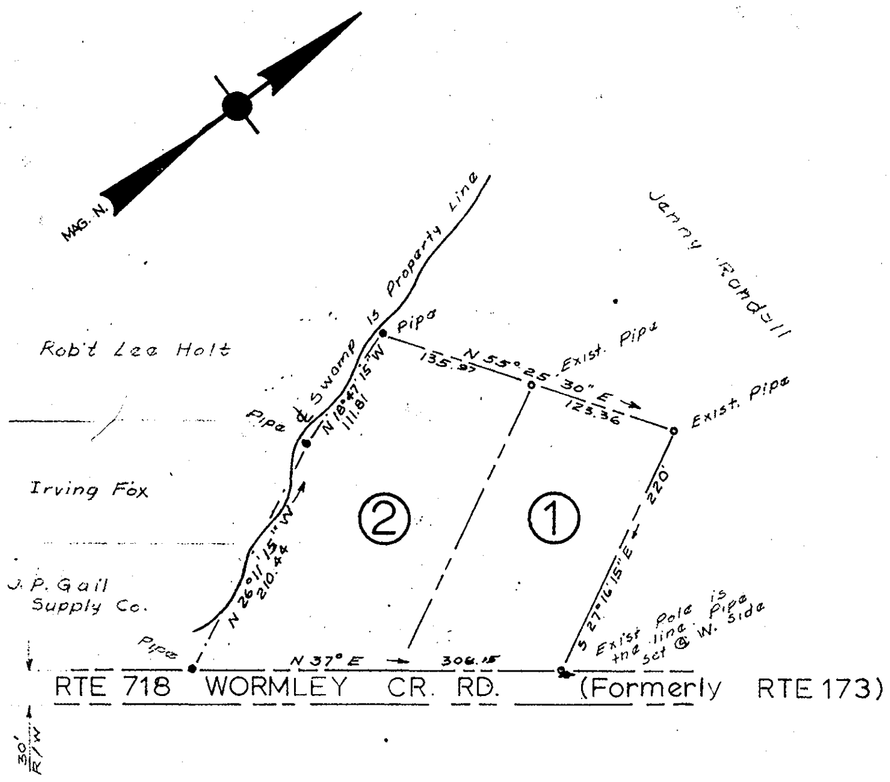

Filed in the Clerk's Office the 8th day of April, 1963

Teste: MELVILLE C. BRYANT, Clerk

Edith W. Beale D. C.

Plat Book No. 7 Page 19

Stephen Stephens

STEPHEN STEPHENS
CERTIFIED LAND SURVEYOR
103 WINSTON DRIVE
PHONE CA 9-5162 - WILLIAMSBURG, VA.

PLAT OF
PARCELS 1 AND 2
OWNED BY
IVY MEMORIAL BAPTIST CHURCH
Scale: 1" = 100' Feb., 1963
GRAFTON DIST., YORK CO., VA.

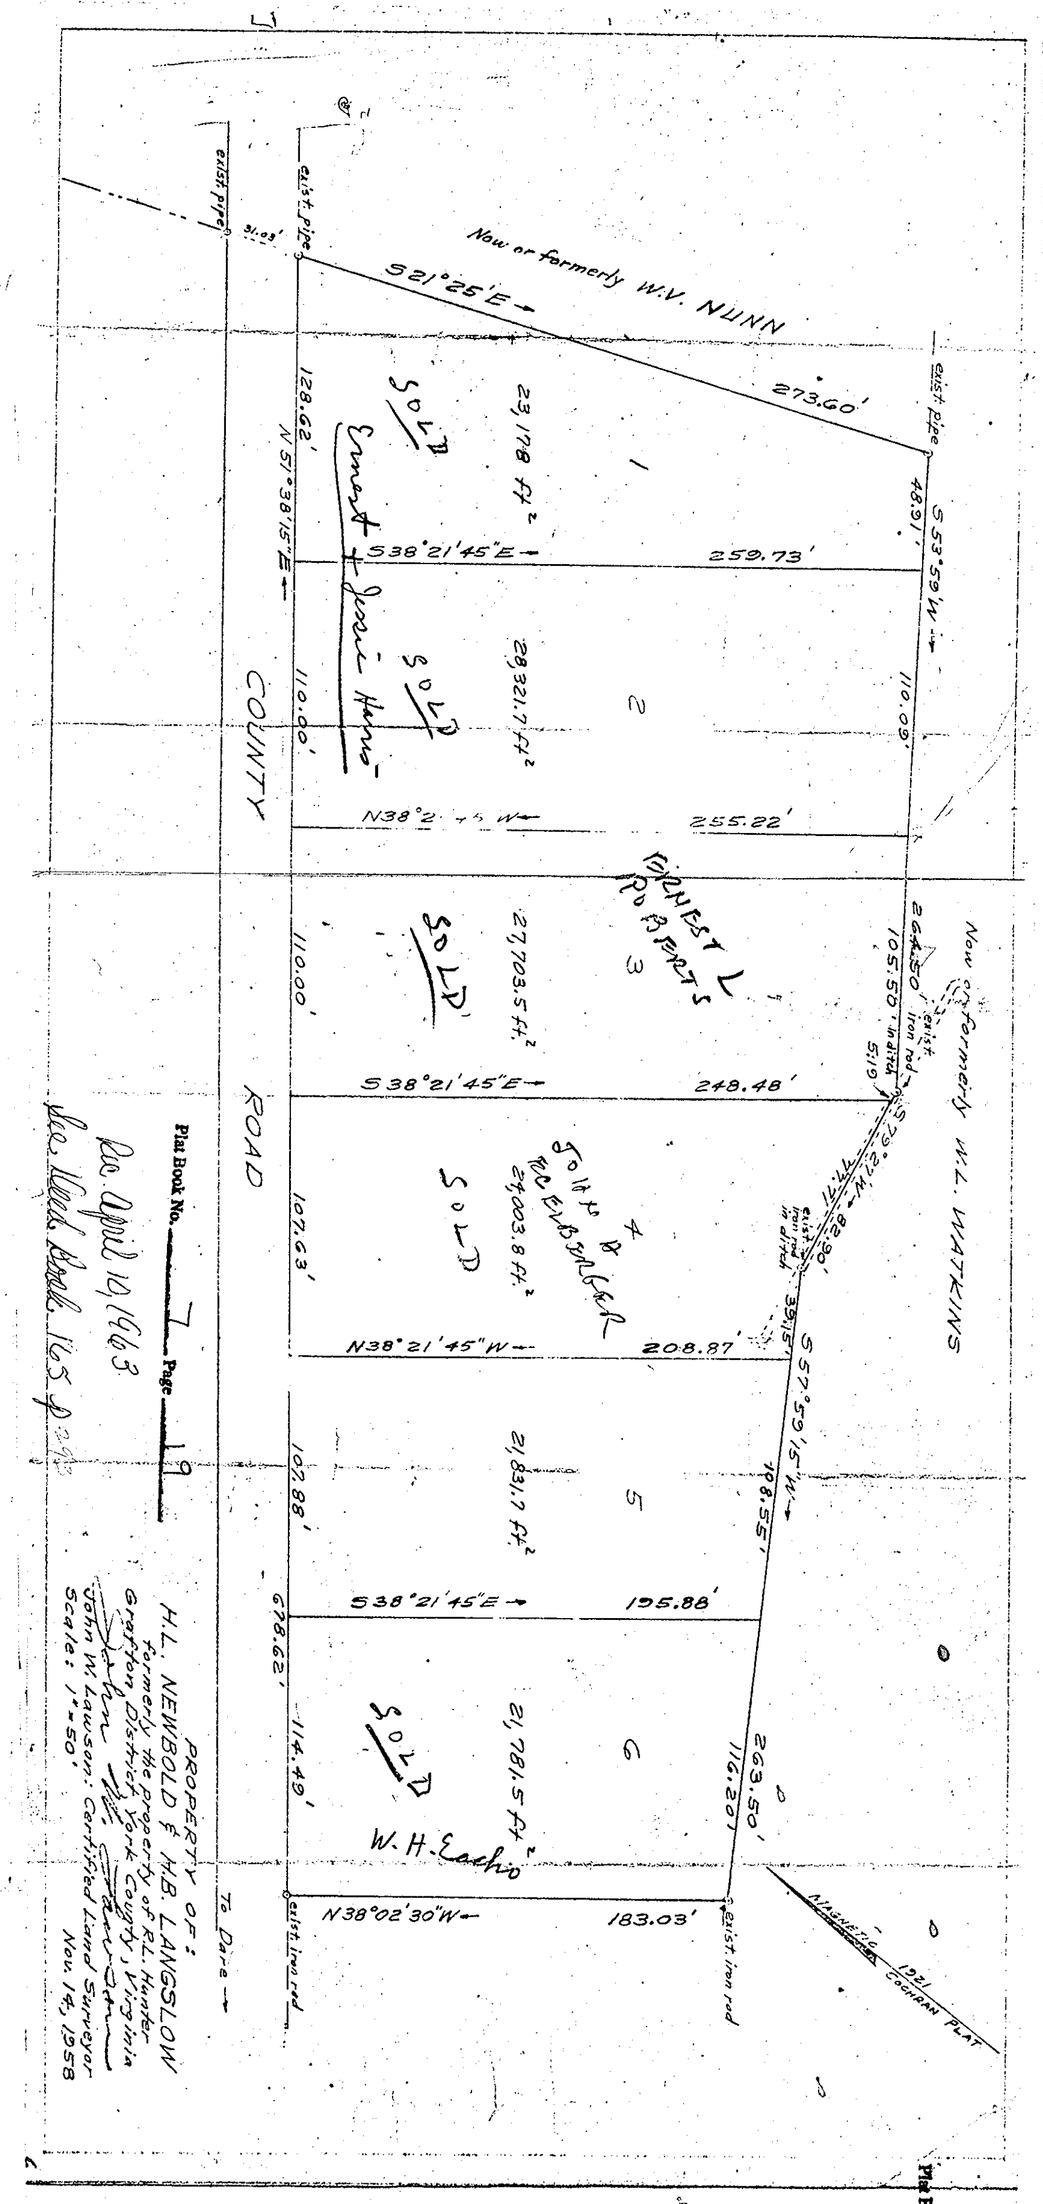

Plat Book No. 7 Page 19

Rec. April 10, 1963
Geo. Wm. Brooks, Clerk
Deed Book 165 p 298