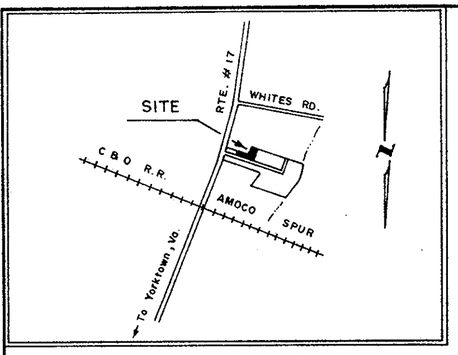

Vicinity Map Scale: 1" = 2000'

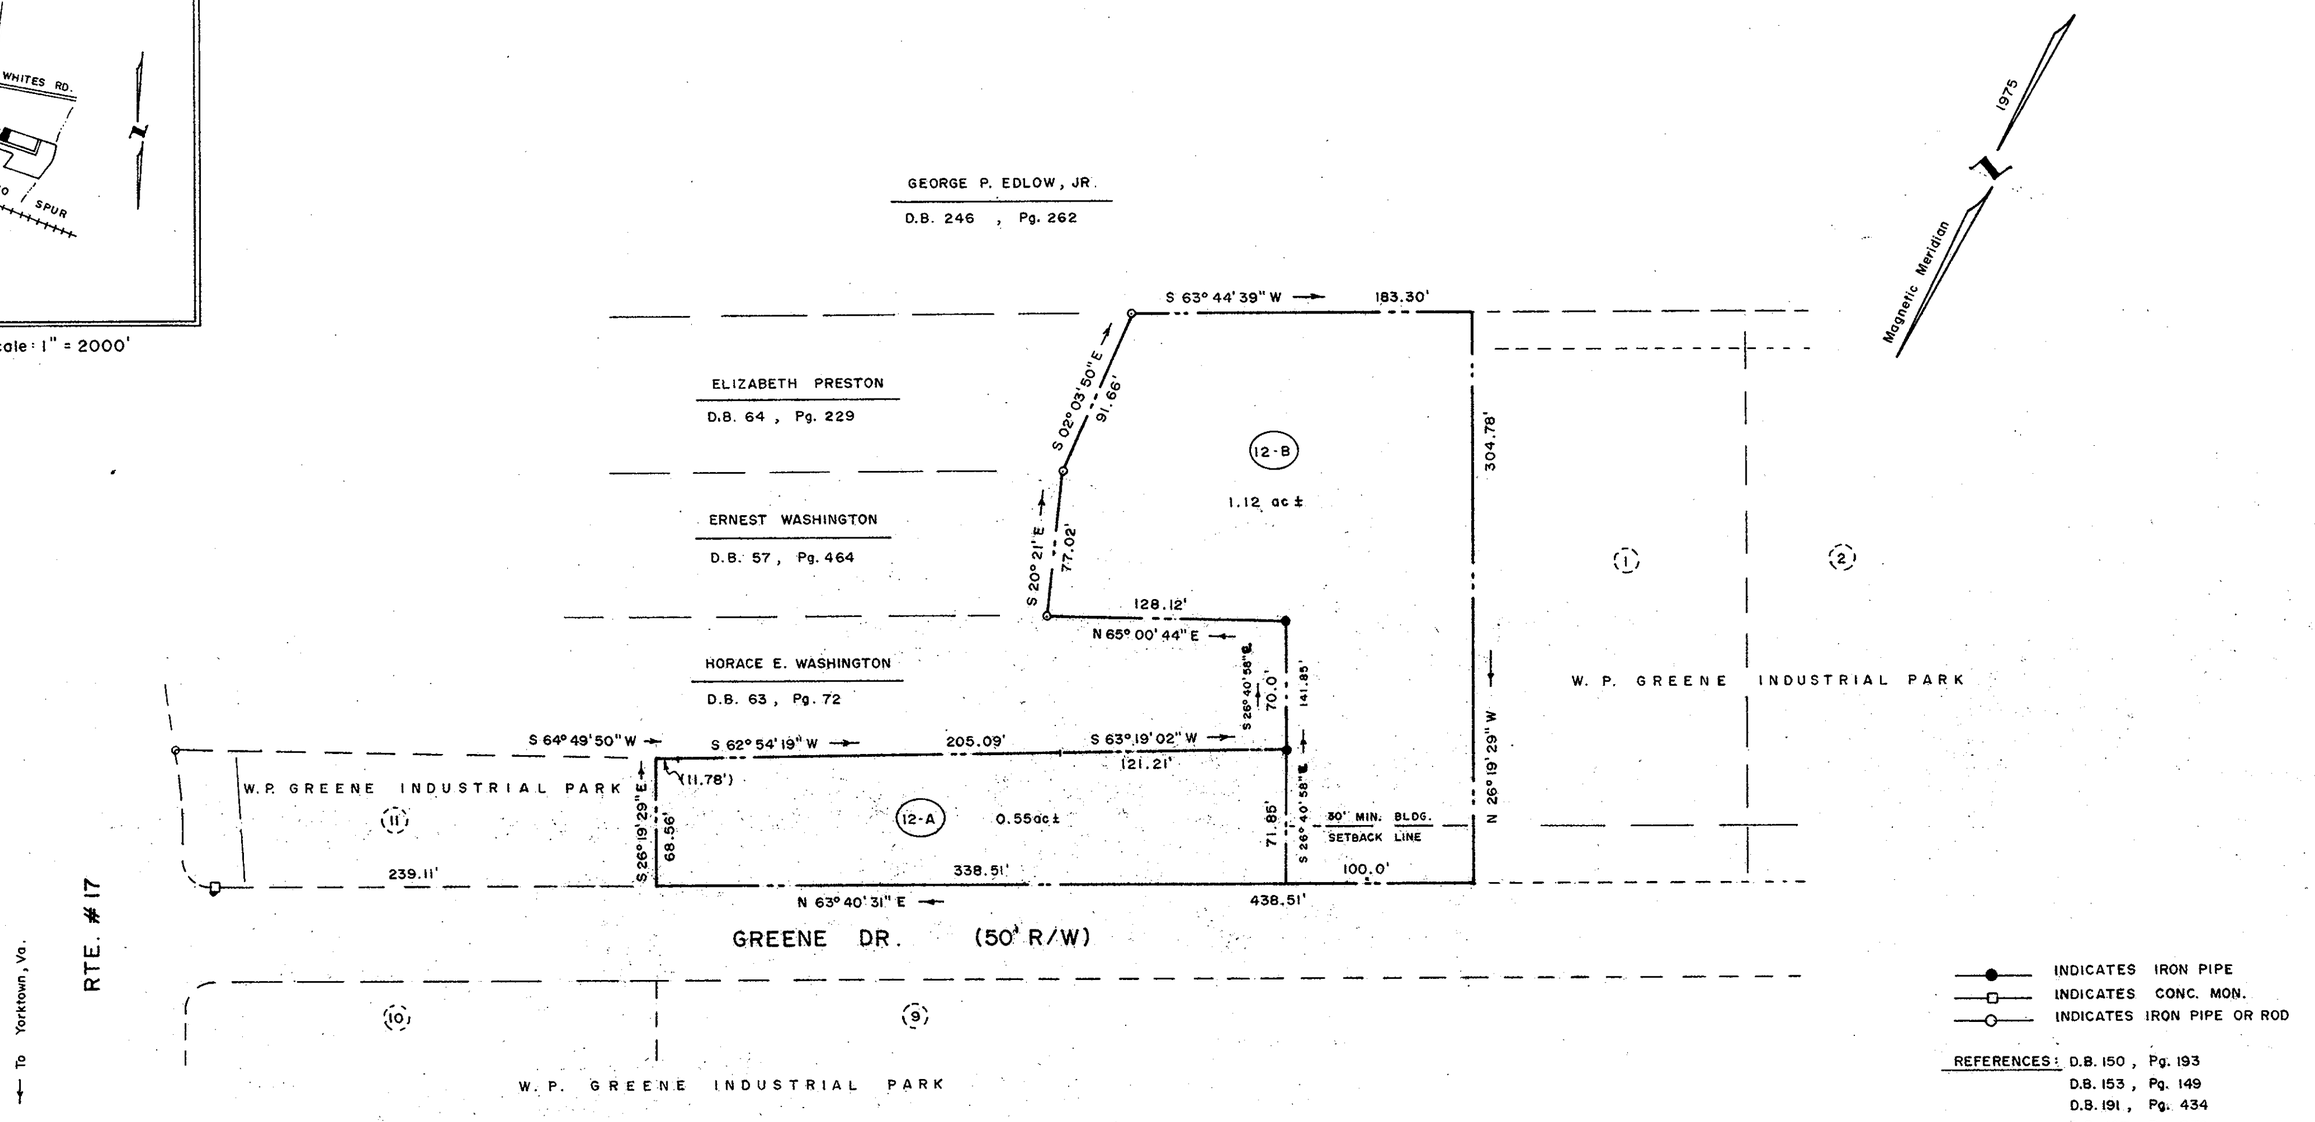

REFERENCES: D.B. 150 , Pg. 193
D.B. 153 , Pg. 149
D.B. 191 , Pg. 434
D.B. 197, Pg. 339
D.B. 221 , Pg. 270
D.B. 273 , Pg. 590

OWNER'S CERTIFICATE :

THIS IS TO CERTIFY THAT THE LAND EMBRACED IN THIS SUBDIVISION IS IN THE NAME OF W.P. GREENE AS ACQUIRED FROM :

WILLIAM WESLEY MILLS, JR. et al BY DEED DATED JULY 22, 1966 AND RECORDED IN COUNTY OF YORK, VIRGINIA IN DEED BOOK 197 , PAGE 339 .

DANNY M. EDGERTON et ux BY DEED DATED JANUARY 16, 1975 AND RECORDED IN COUNTY OF YORK , VIRGINIA IN DEED BOOK 273 , PAGE 590.

THE ABOVE AND FOREGOING SUBDIVISION AS APPEARS ON THIS PLAT IS WITH THE FREE CONSENT AND IN ACCORDANCE WITH THE DESIRES OF THE UNDERSIGNED OWNERS AND PROPRIETORS :

W. Preston Greene Jr. EXECUTOR 10-19-76 (DATE)

(DATE)

STATE OF VIRGINIA

~~COUNTY~~/ CITY OF Newport News TO WIT :

I, Jesse I Lanehart, Jr. A NOTARY PUBLIC IN AND FOR THE ~~COUNTY~~/CITY AND STATE AFORESAID DO HEREBY CERTIFY THAT THE OWNERS WHOSE NAMES ARE SIGNED TO THE OWNERS CERTIFICATE HAVE ACKNOWLEDGED THE SAME BEFORE ME IN MY ~~COUNTY~~/CITY AND STATE AFORESAID.

GIVEN UNTO MY HAND THIS 19th DAY OF October 1976.
MY COMMISSION EXPIRES June 13, 1978.

Jesse I Lanehart, Jr.
NOTARY PUBLIC

STATE OF VIRGINIA

COUNTY OF YORK , TO WIT :

IN THE CLERK'S OFFICE OF THE CIRCUIT COURT FOR THE COUNTY OF YORK THIS 22nd DAY OF October , 1976

THIS MAP WAS PRESENTED AND ADMITTED TO RECORD AS THE LAW DIRECTS IN PLAT BOOK 9 , PAGE 104.

TESTE: Edith M. Edgerton
CLERK

BY: Betty Hansel
DEPUTY CLERK

SURVEYOR'S CERTIFICATE :

TO THE BEST OF MY KNOWLEDGE AND BELIEF ALL THE REQUIREMENTS SET FORTH FOR APPROVING PLATS IN YORK COUNTY HAVE BEEN COMPLIED WITH, AND THIS PLAT IS CORRECT.

Andrew Becouvarakis
ANDREW BECOUVARAKIS, C.L.S.

Oct 9, 1976
DATE

COMMONWEALTH OF VIRGINIA
ANDREW BECOUVARAKIS
Cert. No. 943
CERTIFIED LAND SURVEYOR

– APPROVED –

YORK COUNTY BOARD OF SUPERVISORS

BY: R. E. [illegible]
PLAT APPROVING AGENT

DATE: Oct. 22, 1976

VARIATIONS APPROVED

DATE: NONE.

PLAT OF
RE-SUBDIVISION OF LOT 12
W.P. GREENE INDUSTRIAL PARK

LOCATED ON GREENE DR.
GRAFTON MAGISTERIAL DISTRICT
YORK COUNTY , VIRGINIA

ANDREW BECOUVARAKIS
LAND SURVEYOR
HAMPTON , VIRGINIA

Scale: 1" = 60' Date: October 9, 1976