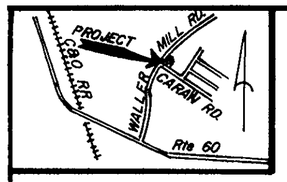

LOCATION MAP
SCALE: 1"=2000'

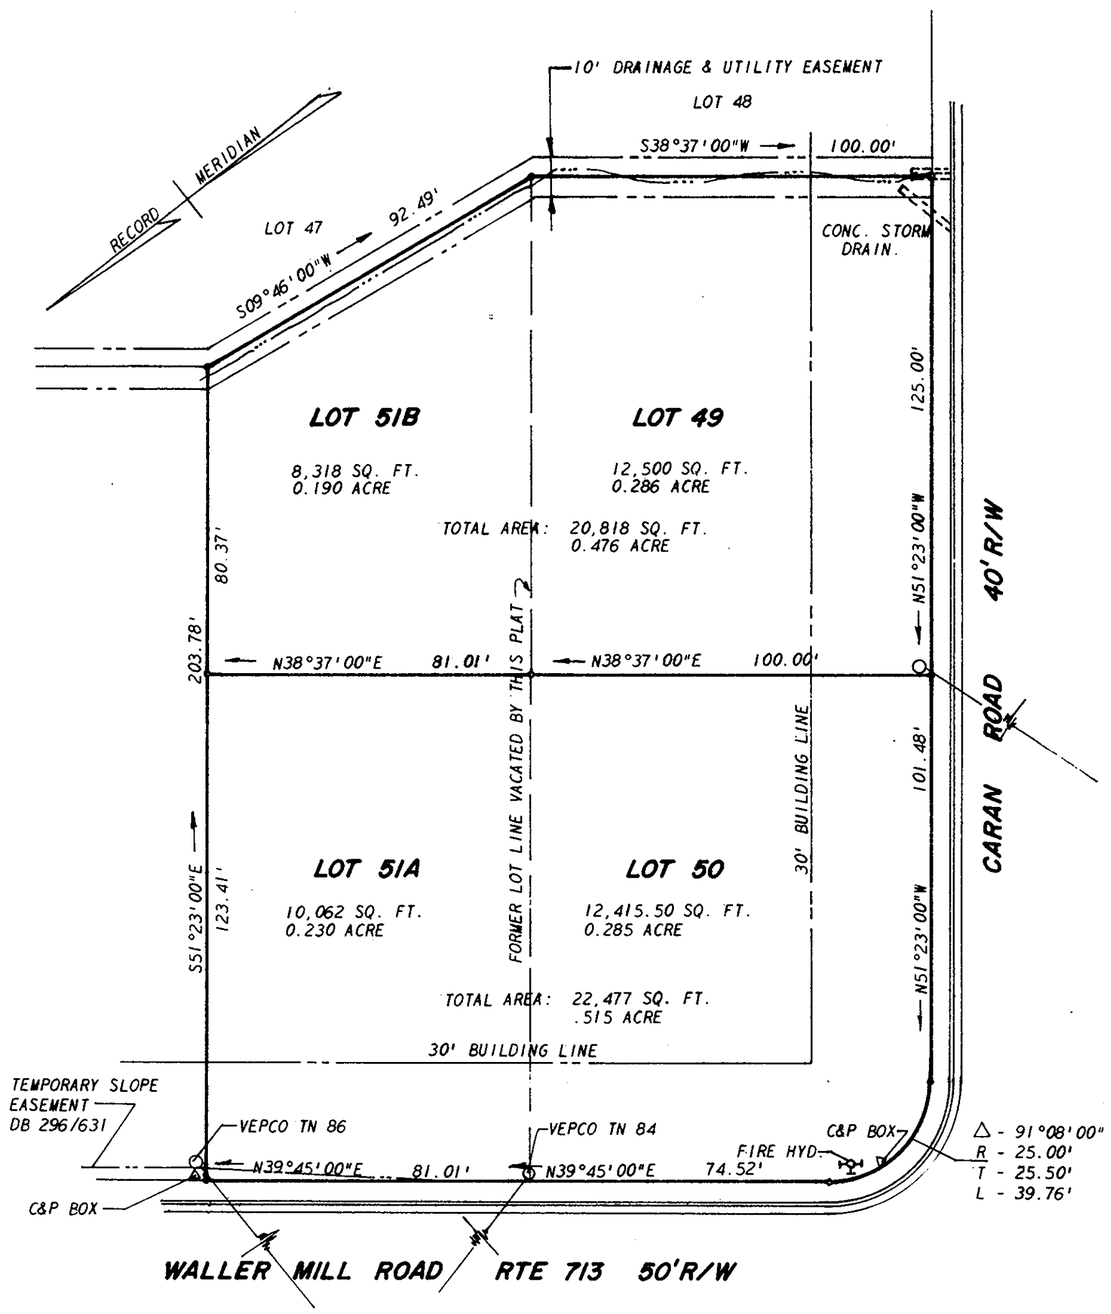

SUBDIVISION CERTIFICATE:
THIS SUBDIVISION OF LAND, AS SHOWN ON THIS PLAT, IS WITH THE FREE CONSENT AND IN ACCORDANCE WITH THE DESIRES OF THE UNDERSIGNED OWNERS.

Arthur D. Isham 9/13/79
ARTHUR D. ISHAM DATE

Tamea L. Isham 9/13/79
TAMEA L. ISHAM DATE

Michael E. Bender 9/13/79
MICHAEL E. BENDER DATE

Patricia A. Bender 9/13/79
PATRICIA A. BENDER DATE

NOTARIZATION:
STATE OF VIRGINIA
~~CITY~~/COUNTY OF James City
TO WIT: I, Donna M. Lewis A NOTARY PUBLIC IN AND FOR THE CITY/COUNTY AFORESAID, DO HEREBY CERTIFY THAT THE PERSONS WHOSE NAMES ARE SIGNED TO THE FOREGOING WRITING HAVE ACKNOWLEDGED THE SAME BEFORE ME IN MY ~~CITY~~/COUNTY AFORESAID.

GIVEN UNDER MY HAND AND SEAL THIS 13th DAY OF Sept., 1979.
MY COMMISSION EXPIRES June 12, 1983.

I CERTIFY TO THE BEST OF MY KNOWLEDGE AND BELIEF, ALL OF THE REQUIREMENTS SET FORTH IN THE ORDINANCE FOR APPROVING PLATS OF SUBDIVISIONS FOR RECORDATION IN YORK COUNTY, VIRGINIA HAVE BEEN COMPLIED WITH, INCLUDING A CLOSURE OF NOT LESS THAN 1'/10,000'.
THIS IS TO CERTIFY THAT THE LAND EMBRACED IN THIS SUBDIVISION IS IN THE NAMES OF ARTHUR D. ISHAM AND TAMEA L. ISHAM AND MICHAEL E. BENDER AND PATRICIA A. BENDER AND WAS ACQUIRED AS FOLLOWS:
LOTS 49 AND 51 SHOWN ON THIS PLAT WAS CONVEYED TO ARTHUR D. ISHAM AND TAMEA L. ISHAM BY DEED DATED JULY 14, 1971 AND RECORDED IN DEED BOOK 235, PAGE 721, IN CIRCUIT COURT OF YORK COUNTY, VIRGINIA.

LOT 50 SHOWN ON THIS PLAT WAS CONVEYED TO MICHAEL E. BENDER AND PATRICIA A. BENDER BY DEED DATED OCTOBER 2, 1970 AND RECORDED IN DEED BOOK 229, PAGE 61, IN CIRCUIT COURT OF YORK COUNTY, VIRGINIA.
I CERTIFY THAT THE MONUMENTS AS SHOWN ON THIS PLAT WILL BE SET ON OR BEFORE SEPT. 1, 1979

COMMONWEALTH OF VIRGINIA
B. D. LITTLEPAGE
CERT. NO.
1043
CERTIFIED LAND SURVEYOR

B. D. Littlepage
B. D. LITTLEPAGE, C.L.S.

SEAL

UTILITIES NOTES:
WATER: EACH LOT IS SERVED BY PUBLIC WATER PROVIDED BY THE CITY OF WILLIAMSBURG.
SEWER: THIS SUBDIVISION HAS BEEN INSPECTED BY AN AGENT OF THE DIVISION OF LOCAL HEALTH SERVICES AND EACH LOT CONTAINED THEREIN HAS BEEN DETERMINED ACCEPTABLE FOR INSTALLATION OF AN INDIVIDUAL SEWERAGE DISPOSAL SYSTEM UNDER THE SUBDIVISION EVALUATION IN EFFECT AS OF THIS DATE. INDIVIDUAL SEWERAGE SYSTEMS ARE PRESENTLY INSTALLED ON LOTS 49 & 50.

E. Bazzle 8-22-79
HEALTH DEPARTMENT DATE

APPROVED: YORK COUNTY BOARD OF SUPERVISORS

BY: H. C. Stein 9-27-79
PLAT APPROVING AGENT DATE

STATE OF VIRGINIA, COUNTY OF YORK, IN THE CLERK'S OFFICE OF THE CIRCUIT COURT FOR THE COUNTY OF YORK. THE MAP SHOWN HEREON WAS PRESENTED AND ADMITTED TO RECORD AS THE LAW DIRECTS.

TESTEE: Edith M. Elliott, Clerk
by Nancy B. Hunt, D.C.
DATE: September 27, 1979
PLAT BOOK: 9 PAGE: 336

revisions

RESUBDIVISION OF LOTS 49,50 & 51 GREENSPRINGS SUBDIVISION
BRUTON DISTRICT, YORK COUNTY, VA.

architects and engineers, inc.
architects engineers surveyors and planners
williamsburg, virginia

proj. 3405	
date JULY 5, 1979	drwn. L.V.W.
scale 1" = 30'	ckd. BDL
dwg. no. 3405-1	