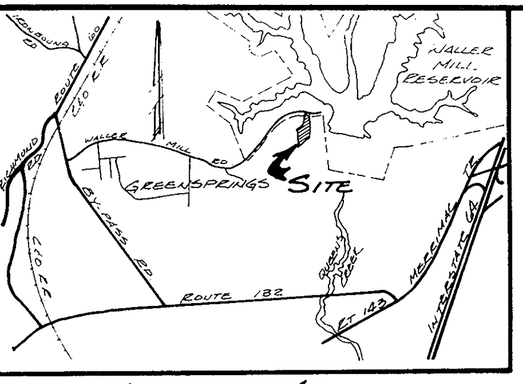

LOCATION MAP - N.T.S.

REFERENCES: DEED BOOK 360, PAGE 345
PLAT BOOK 7, " 145
" " 9, " 579
ST. HWY. PLAT BOOK 4, " 329

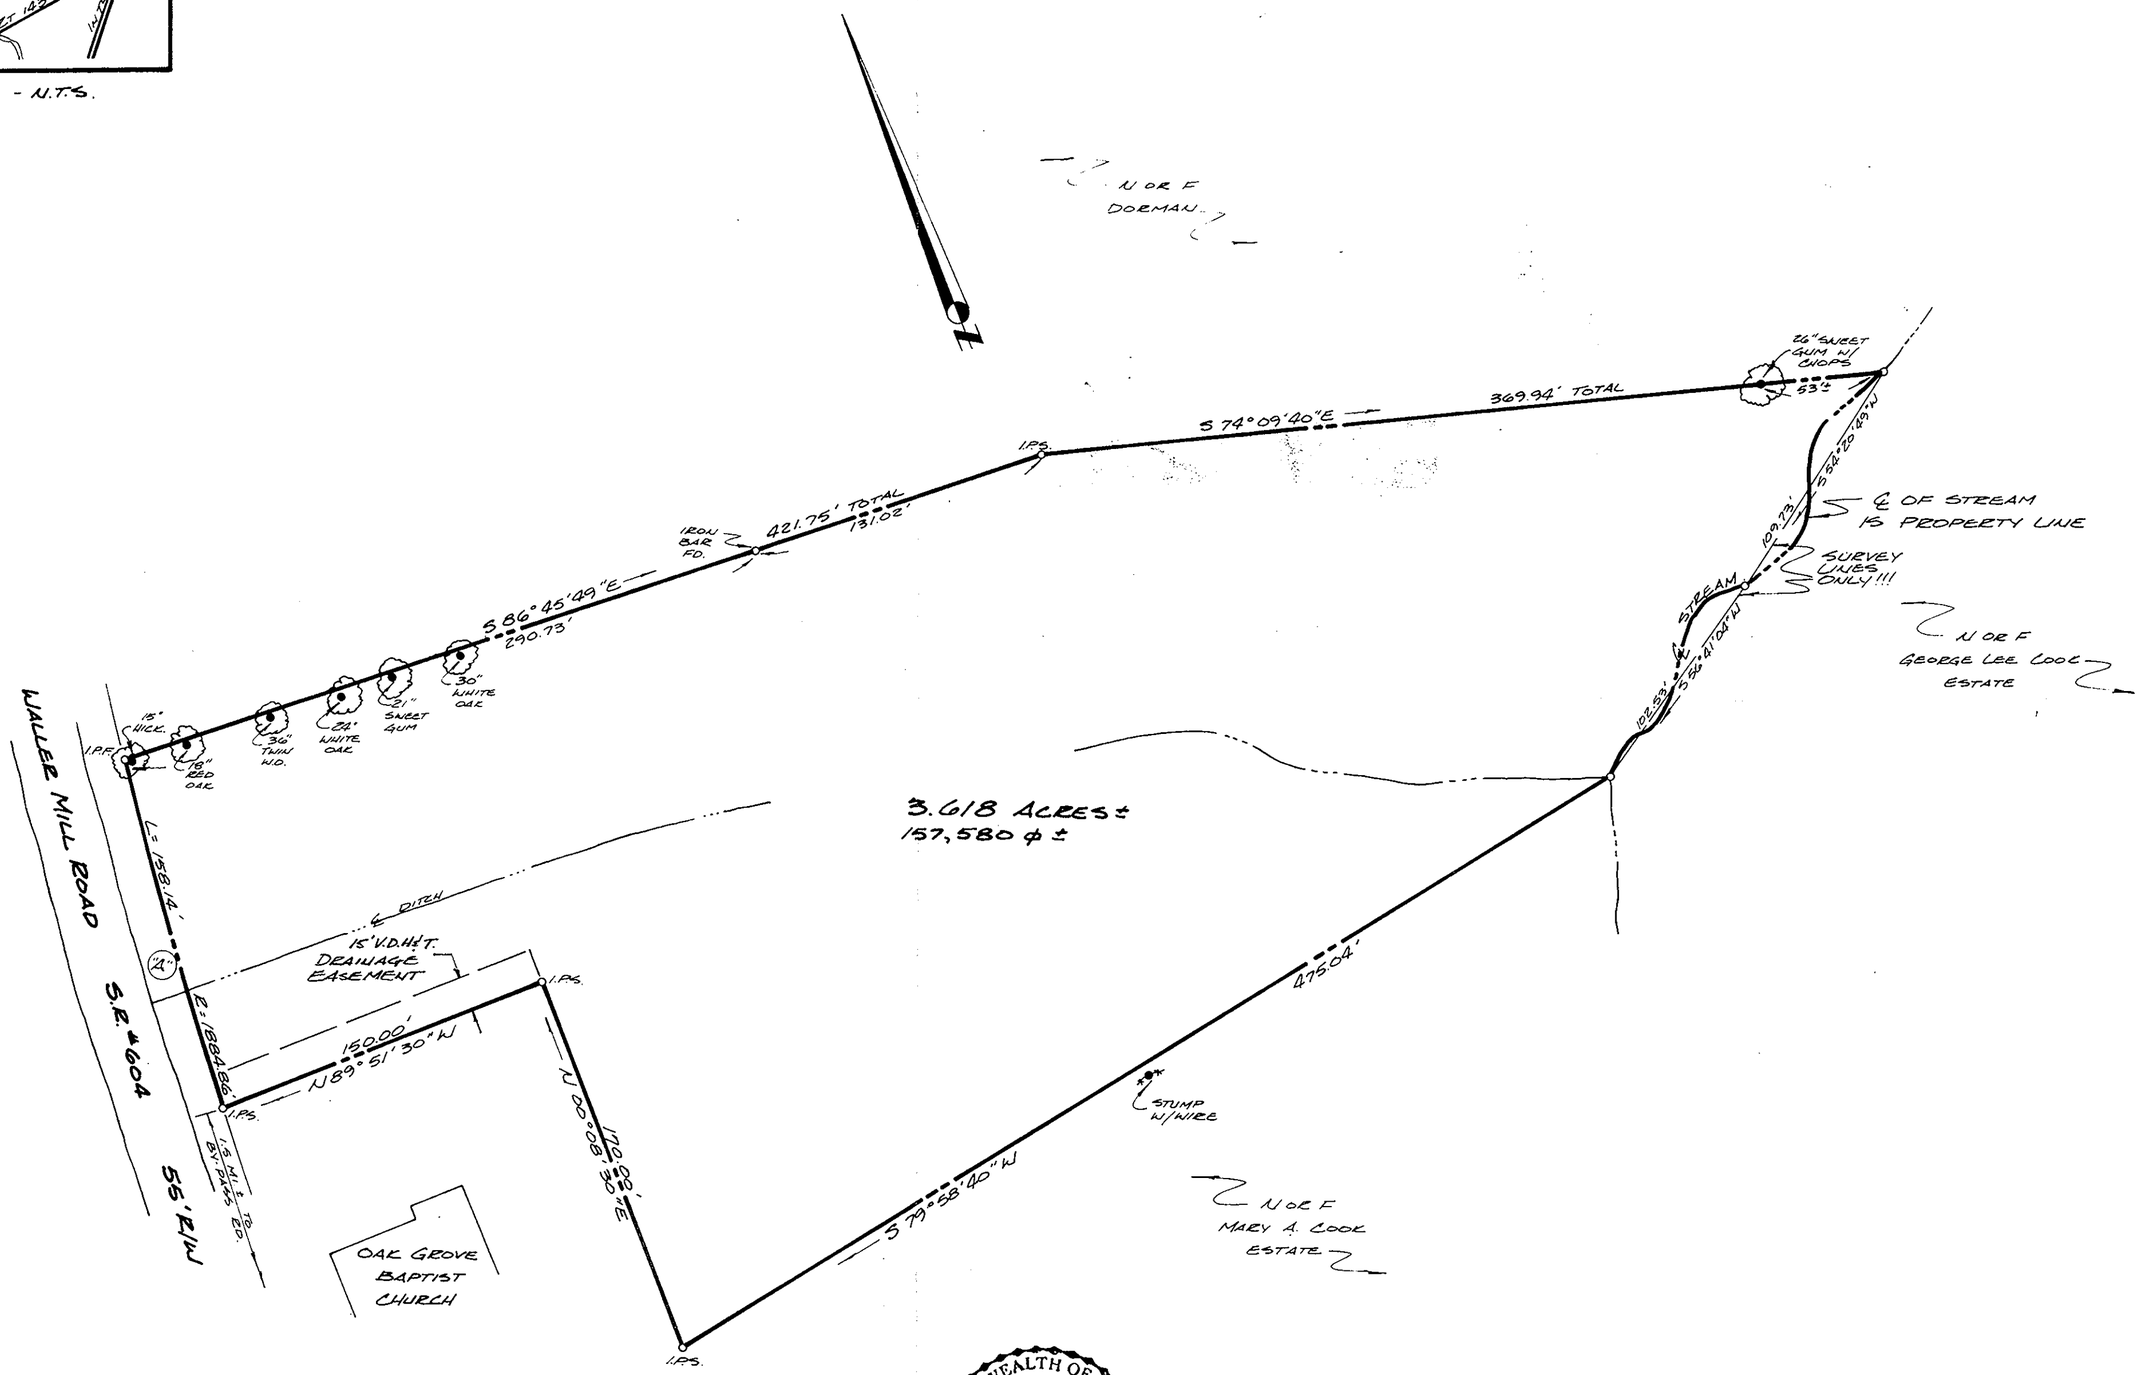

COMMONWEALTH OF VIRGINIA
ROGER D. SPEARMAN
CERTIFICATE No.
1264
CERTIFIED LAND SURVEYOR

BOUNDARY SURVEY
OF PROPERTY STANDING IN THE NAME OF
JOHN P. WRIGHT
BEING
3.618 ACRES±
LOCATED
YORK COUNTY, VIRGINIA
SCALE: 1"=50'
DATE: JANUARY 10, 1983

PREPARED BY
SPEARMAN & ASSOC., INC - LAND SURVEYING
P.O. BOX 1244
WILLIAMSBURG, VIRGINIA - 565-1319

Plat Book No. 10 Page 181
Filed in the Clerk's Office, Circuit Court, York Co., Va.
the 31st day of October 1985
Teste:
Edith M. Elliott, Clerk
Carol Drosselmeier D. C.
DB 427 p 568