PLAT SHOWING RIGHT-OF-WAY AND DRAINAGE & UTILITY EASEMENT DEDICATIONS BY H.R. ASHE, VIKING VILLAGE, LTD. AND 217 ASSOCIATES, LTD.

COUNTY OF YORK , VIRGINIA

THE DeYOUNG - JOHNSON GROUP , INC.
P.O. BOX 197
WILLIAMSBURG , VA. 23187

SCALE : 1" = 100' OCTOBER 5, 1987

SHEET 2 OF 2

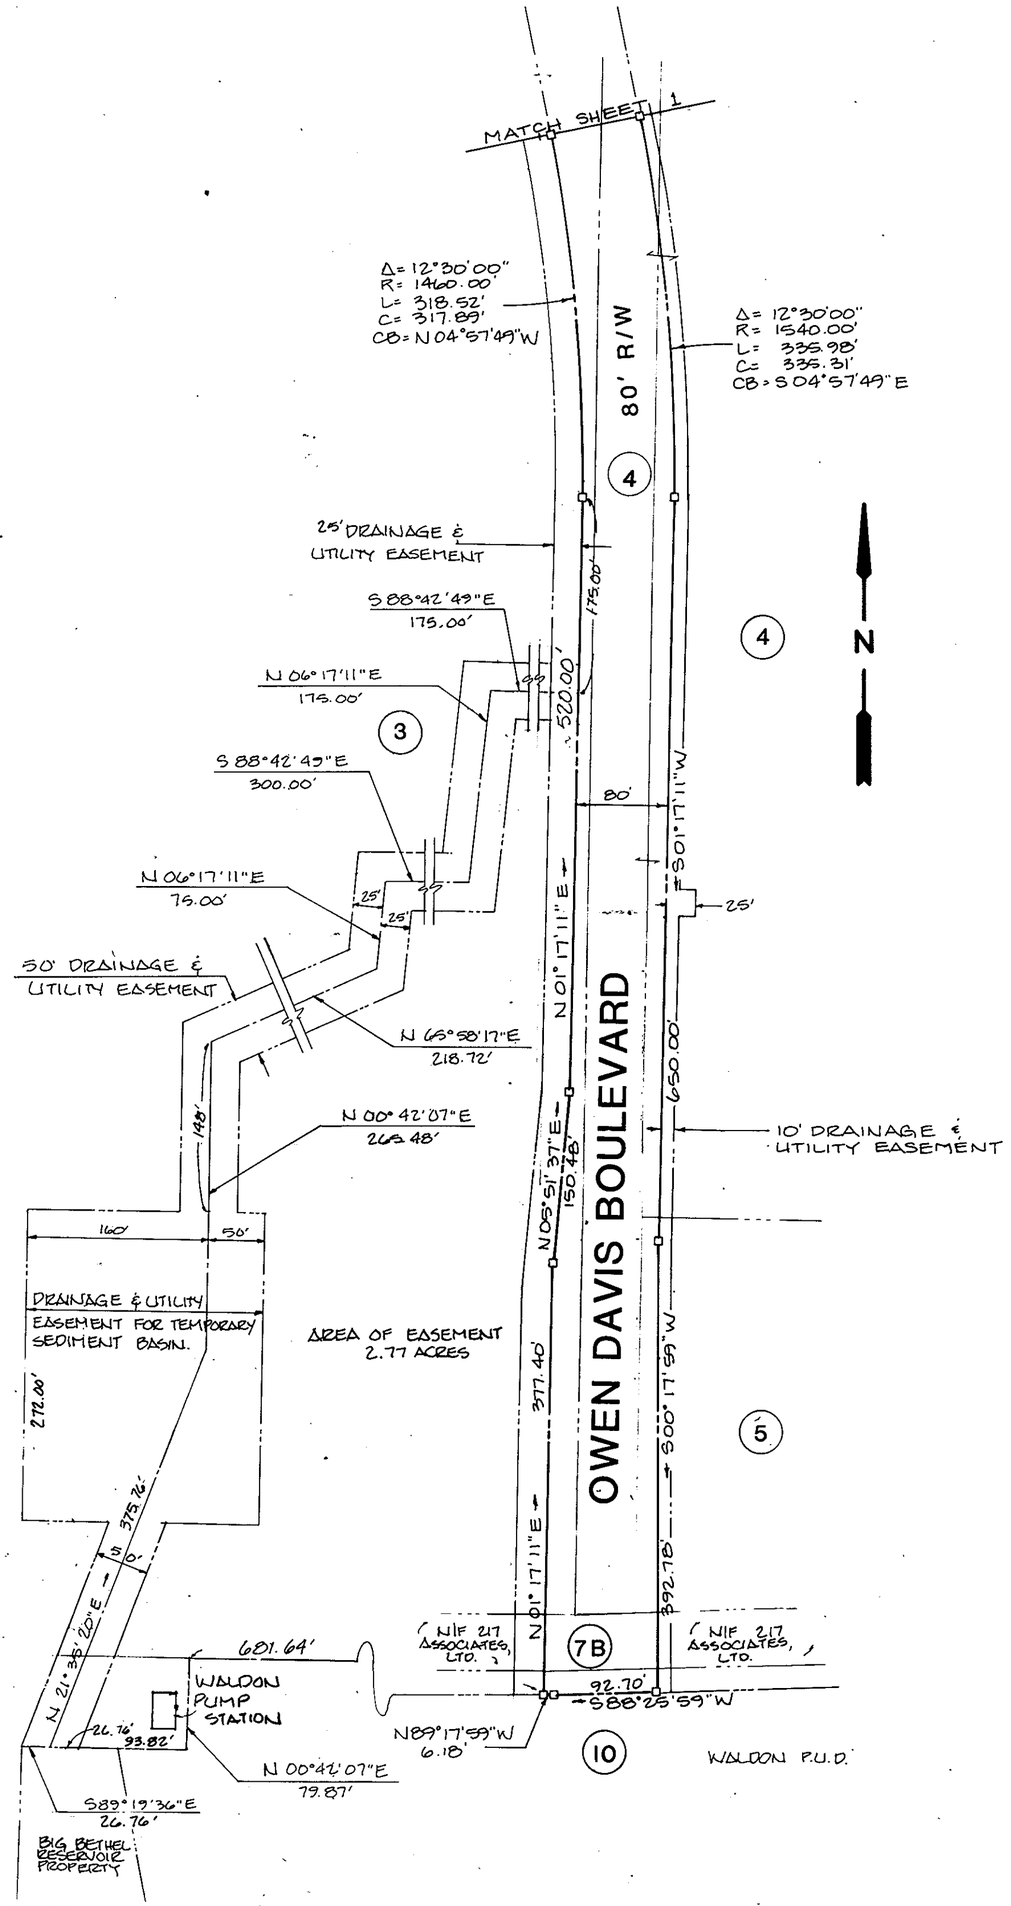

LEGEND

10' 20'

EASEMENTS SHOWN THUS ARE HEREBY CONVEYED TO THE COUNTY OF YORK FOR DRAINAGE & UTILITIES

CONCRETE MONUMENTS SHOWN THUS

APPROVED

YORK COUNTY BOARD OF SUPERVISORS

BY: _____ PLAT APPROVING AGENT

DATE: Nov. 13, 1987

STATE OF VIRGINIA
COUNTY OF YORK

IN THE CLERK'S OFFICE OF THE CIRCUIT COURT FOR THE COUNTY OF YORK THE 4th DAY OF July, 1987 THIS MAP WAS PRESENTED & ADMITTED TO RECORD AS THE LAW DIRECTS IN PLAT BOOK 10, PAGE 467.

TESTE: _____ CLERK

BY: _____

1860361