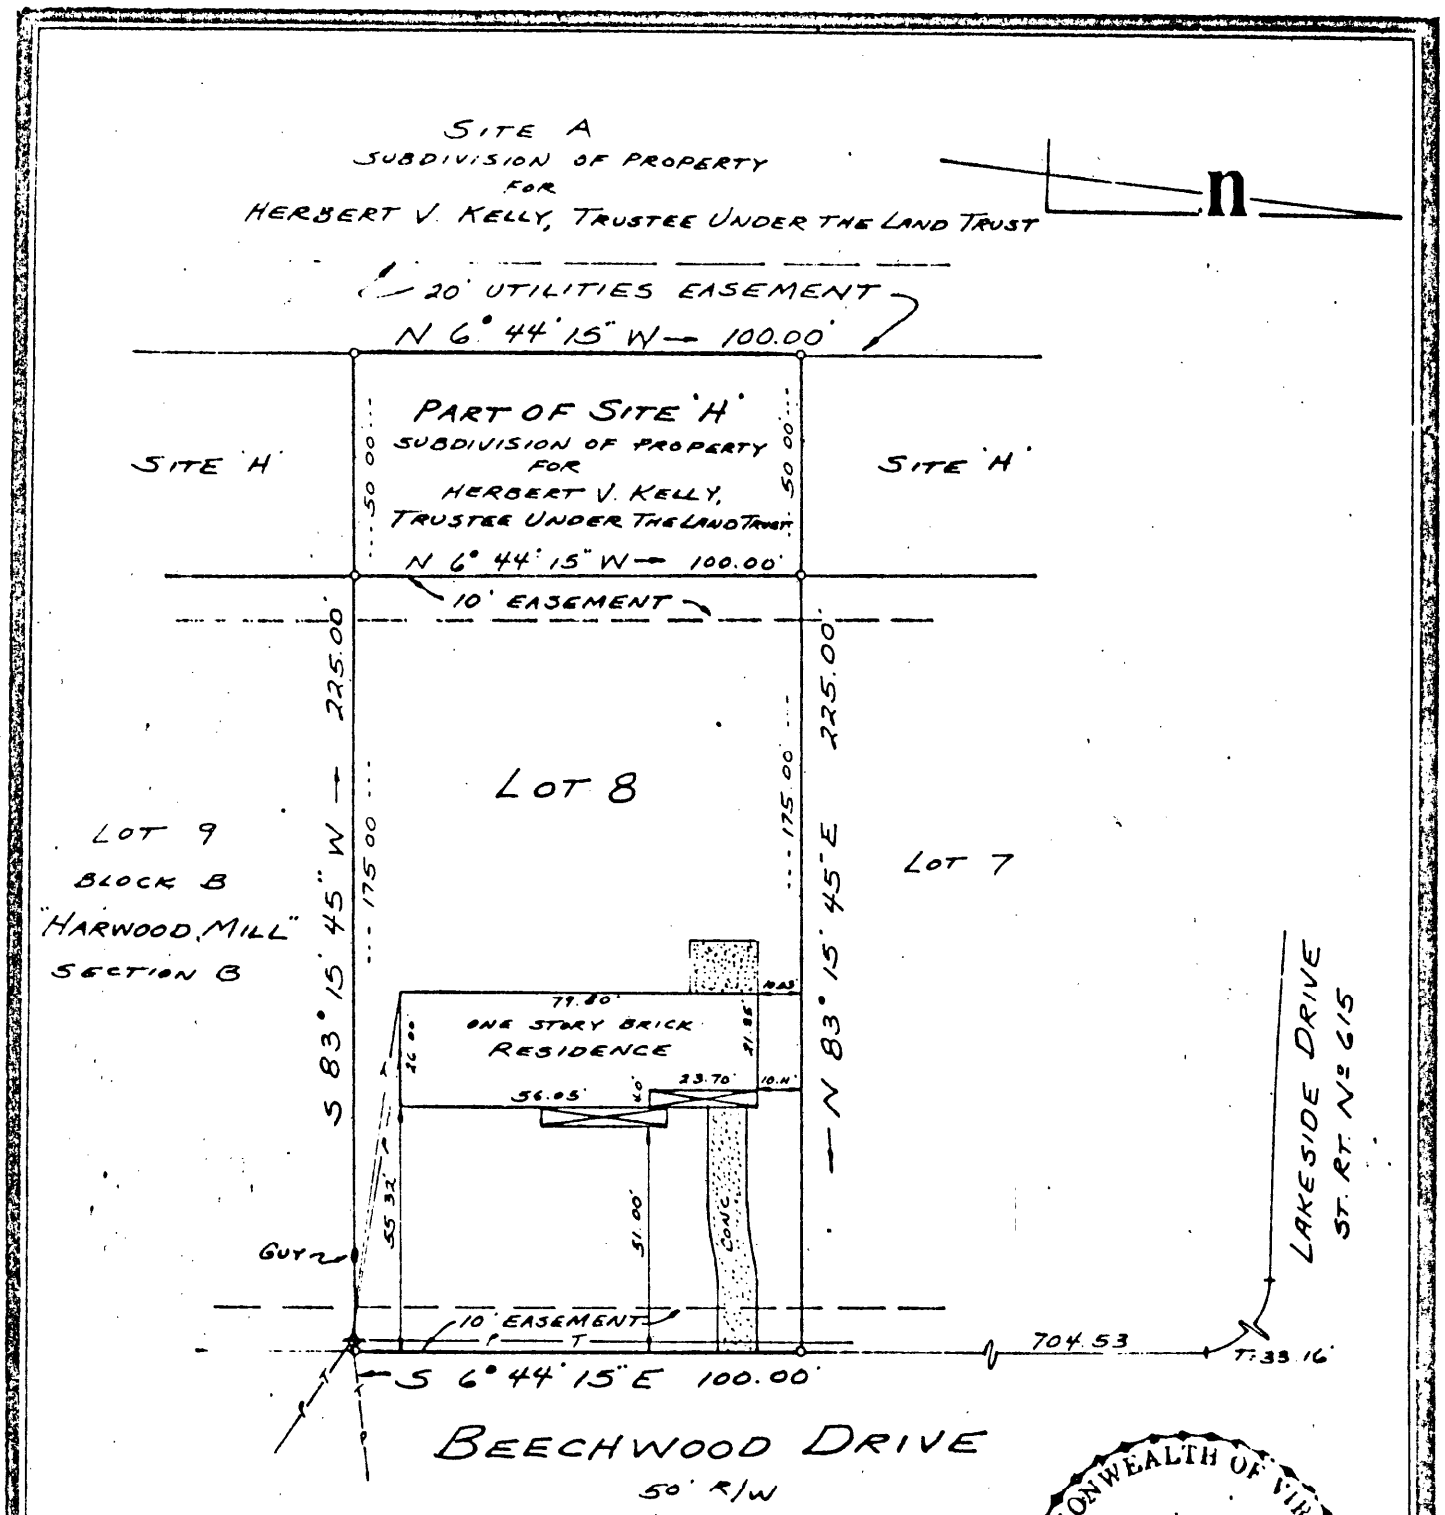

COMMONWEALTH OF VIRGINIA
WAYNE E. LEWIS
W. E. L.
No
1426
LAND SURVEYOR

SYMBOLS DENOTE
- PIPE FOUND
- PIPE SET
- ROD FOUND
- CONC. MONUMENT

JOB LOCATION # 16 BEECHWOOD DRIVE

PLAT OF THE PROPERTY OF:
BRIAN H. REZMER & SHERYL L. REZMER

LOT 8
BLOCK B
HARWOOD MILL
SECTION A
AND
PART OF SITE 'H'
SUBDIVISION OF PROPERTY
FOR
HERBERT V. KELLY, TRUSTEE UNDER THE LAND TRUST
YORK COUNTY, VIRGINIA

I, Wayne E. Lewis
HEREBY CERTIFY THAT THE SURVEY REPRESENTED BY THIS PLAT WAS MADE ON THIS DATE AND IS CORRECT TO THE BEST OF MY KNOWLEDGE AND BELIEF THERE ARE NO ENCROCHMENTS OF OTHER BUILDINGS UNLESS SHOWN HEREON.

E. J. KELLER, Inc.
LAND SURVEYOR
NEWPORT NEWS, VIRGINIA

CODE: 83-167	DWN BY-WEL	SCALE: 1" = 40'	TO: TOPPING	DATE: FEB. 26, '83

30L (1) B8 + 8A DB 375-13